1164.TIF

FOR VAN DAELE W.O. No. 10867 Date 5-4-89

SURVEY PARTY CANNAROZZI STEAD REF. CAPE WEED RD

SURVEY NOTES

O - SET 1" I.P. "L.S. 3013 PLASTIC PLUG FLUSH

• - SET RAMSET ON TC

△ - SET NAIL/TAG ON TC

* - INDICATES TRANSIT TIES

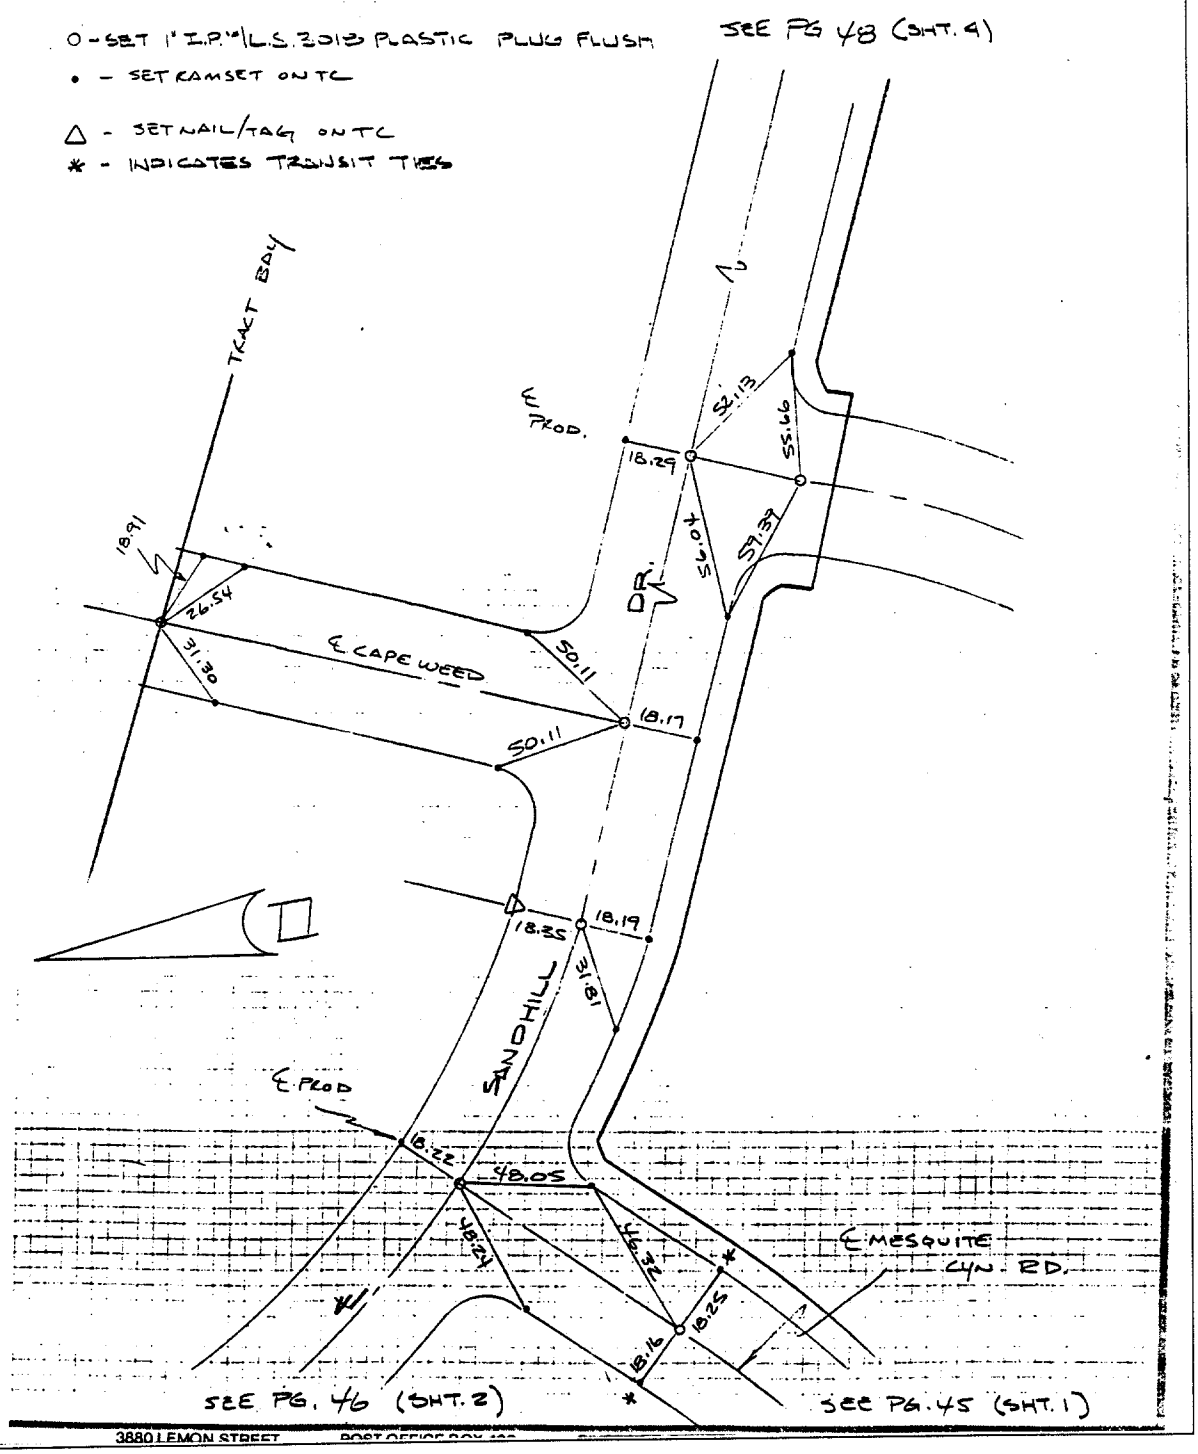

3880 LEMON STREET POST OFFICE BOX 125

Street: CAPE WEED RD X-Street: SANDHILL DR

OFFICIAL USE ONLY

✕	FD. Ramset Nail on T/C
■	FD. "C" Nail on T/C
●	FD. LD. & TK. on T/C
○	Set LD. & TK. on T/C

Scale:	**OFFICIAL TIE PLAT** **CITY OF RIVERSIDE**	TRACT 21834-4
Date:		
Drawn by:	*These ties are for the purpose of perpetuating the found monumentation. No claim is made as to the relationship of the points or lines shown hereon to true boundary locations.*	Sheet 3 of 4
W.O.:		
F.B.:		File No.: