STREET ALTADENA DR X-STREET FARRIER AVE

OFFICE USE ONLY

134.TIF

CORRECT TIE
POSTED 6-24-77
CR

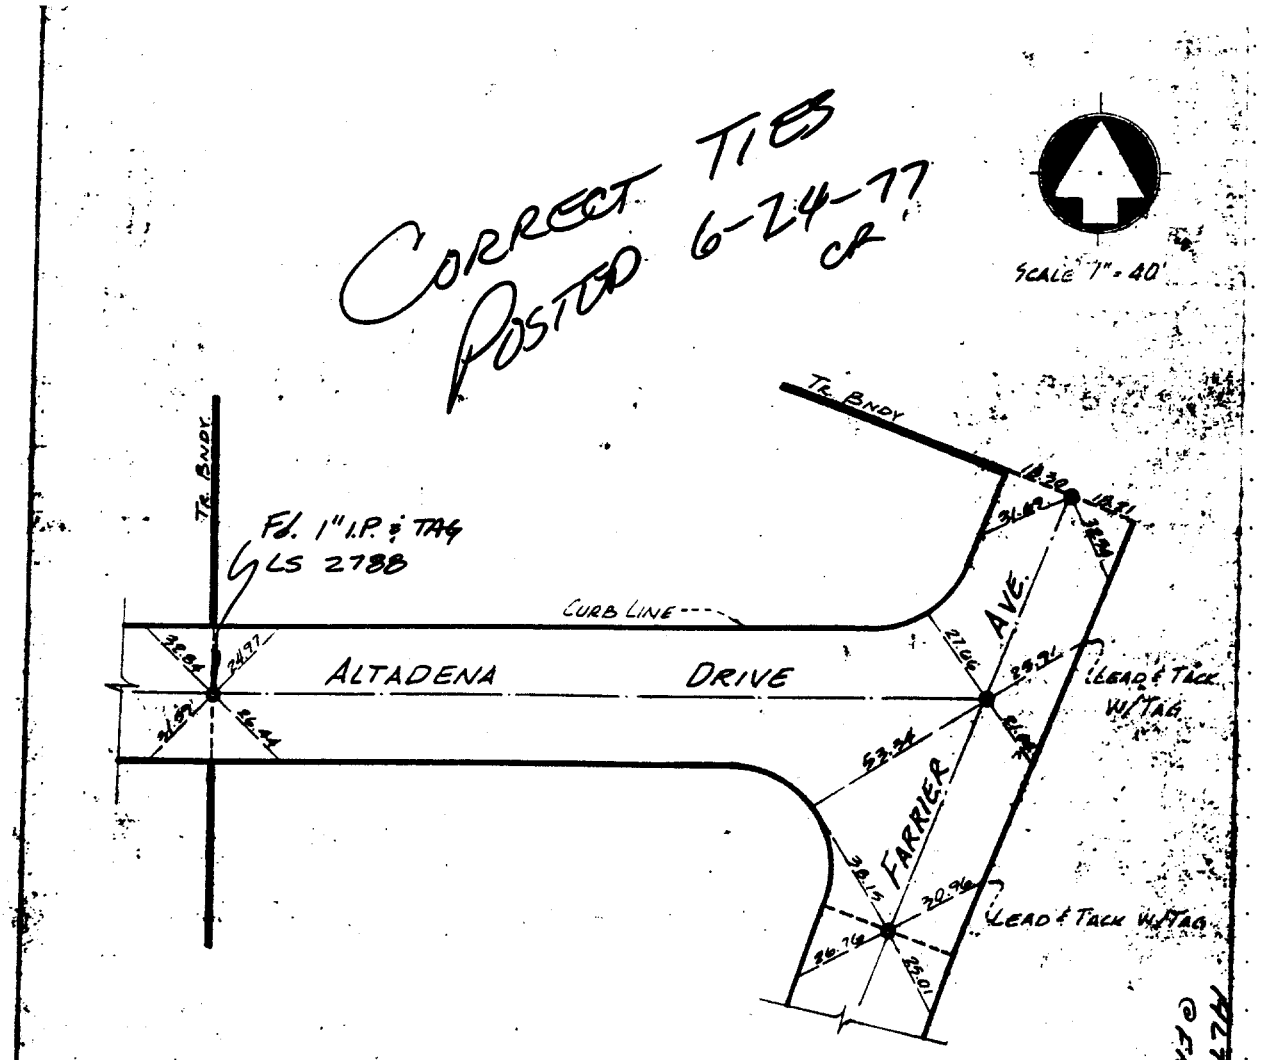

NOTE

ALL TIES TO LEAD & TACK IN CURB UNLESS SHOWN OTHERWISE.

LEGEND

◎ INDICATES 1" I.P. SET FLUSH, TAGGED L.S. 3712.

CENTERLINE TIES

TRACT 5104-5

MAXWELL, BROWN & MULLINS
PLANNING · ENGINEERING · SURVEYING
1771 No. D St., San Bernardino, California 92405

SCALE: 1" = 40'
DATE: 2/22/77

JOB NO. 75-8-3
DWG. NO. 25.3

✕ FD. Ramset Nail on T/C
■ FD. "C" Nail on T/C
● FD. LD. & TK. on T/C
○ SET LD. & TK. On T/C

SCALE:	OFFICIAL TIE PLAT CITY OF RIVERSIDE	SHEET
DATE:		
DR. BY:	*These ties are for the purpose of perpetuating the found monumentation. No claim is made as to the relationship of the points or lines shown hereon to true boundary locations.*	OF SHEETS
W.O.:		FILE NO.:
F.B.:		