CIVIL ENGINEERS • SURVEYORS • PLANNERS

F.B. 10244/93

SURVEY OF CENTERLINES TIES SHADDOCK CIRCLE SHEET 2 OF 5 SHEETS

FOR STERLING TR 19958-2 W.O.No. 10244 DATE APRIL 12 1988

SURVEY PARTY ELLIS PICARD REF. A.M.

Street: CITRUS GROVE RD X-Street: SHADDOCK CIRCLE

OFFICIAL USE ONLY

SURVEY NOTES

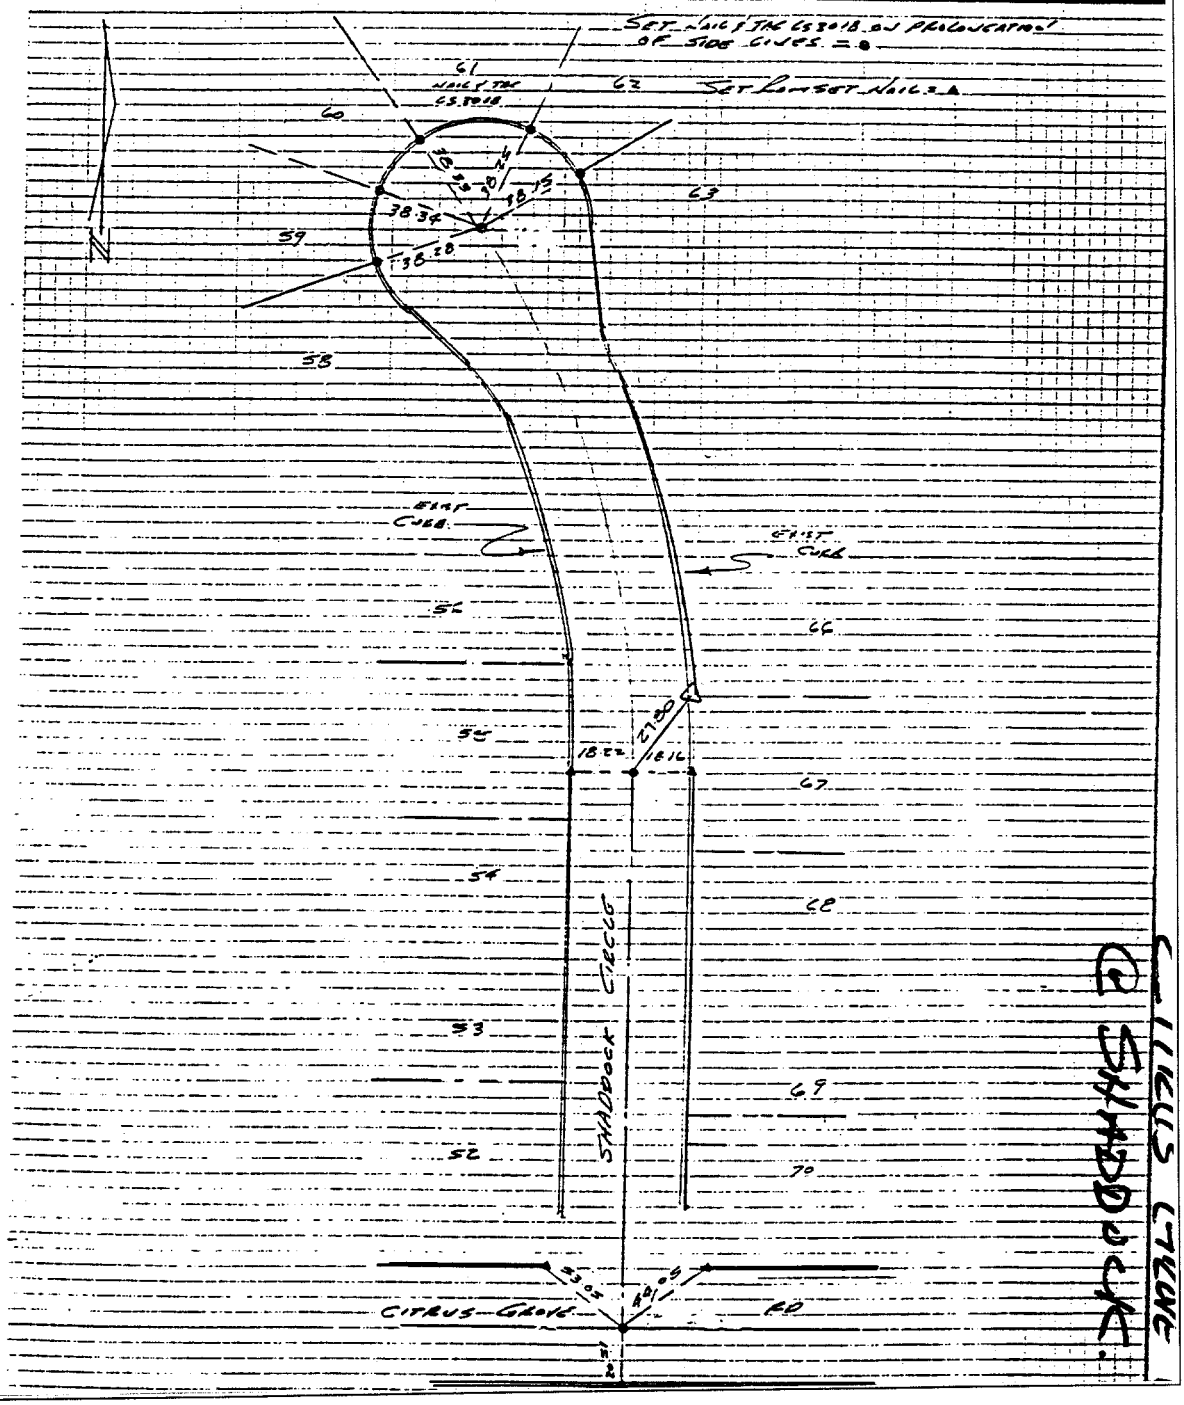

✕ FD. Ramset Nail on T/C
■ FD. "C" Nail on T/C
● FD. LD. & TK. on T/C
○ Set LD. & TK. on T/C

Scale:	**OFFICIAL TIE PLAT** CITY OF RIVERSIDE	
Date:		
Drawn by:	*These ties are for the purpose of perpetuating the found monumentation. No claim is made as to the relationship of the points or lines shown hereon to true boundary locations.*	Sheet 1 of 1
W.O.:		File No.:
F.B.:		

1370.T1F