1559. TIF

Street: Coroner Dr X-Street: Randwick Rd

OFFICIAL USE ONLY

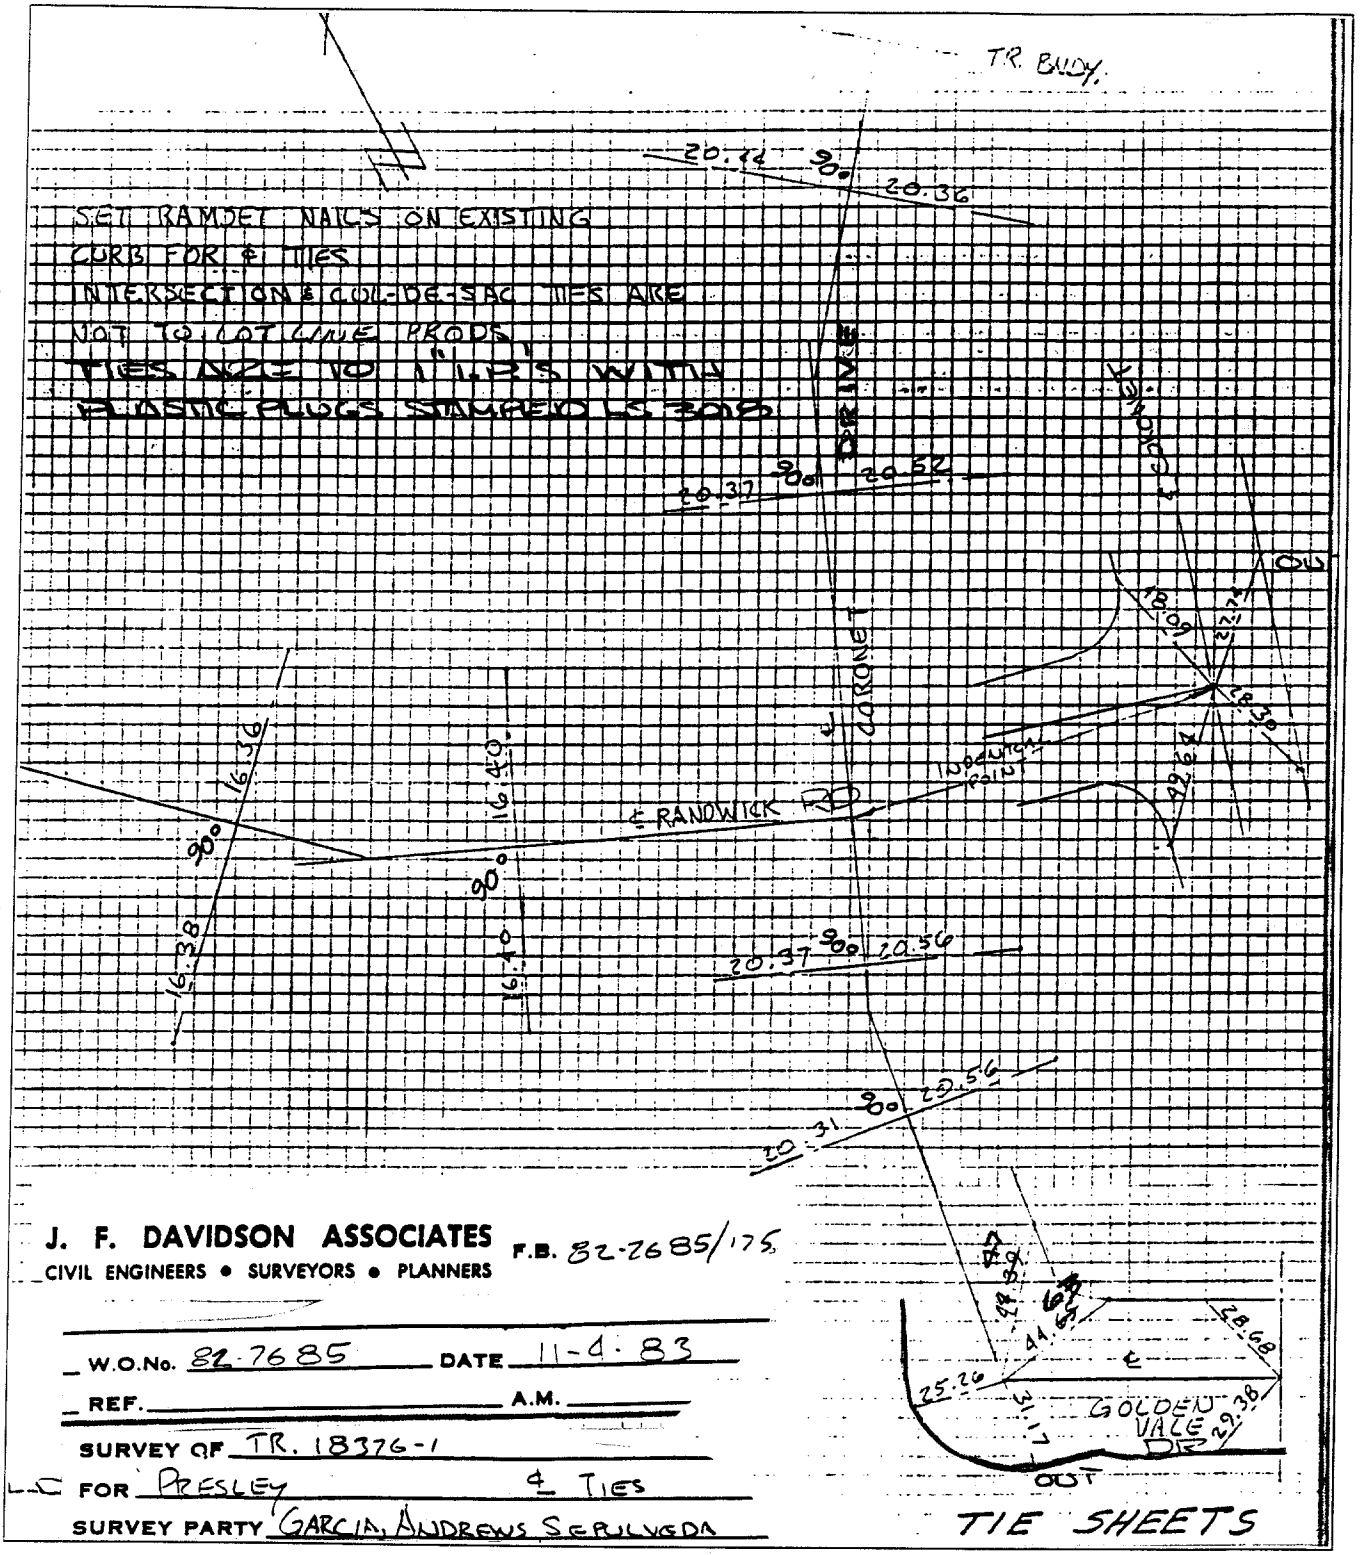

J. F. DAVIDSON ASSOCIATES
CIVIL ENGINEERS • SURVEYORS • PLANNERS

F.B. 82-7685/175

W.O.No. 82-7685 DATE 11-4-83

REF. A.M.

SURVEY OF TR. 18376-1

LC FOR PRESLEY 4 TIES

SURVEY PARTY GARCIA, ANDREWS SERVILVEDA

× FD. Ramset Nail on T/C
■ FD. "C" Nail on T/C
● FD. LD. & TK. on T/C
○ Set LD. & TK. on T/C

Scale:	**OFFICIAL TIE PLAT** **CITY OF RIVERSIDE**	
Date:		
Drawn by:	*These ties are for the purpose of perpetuating the found monumentation. No claim is made as to the relationship of the points or lines shown hereon to true boundary locations.*	Sheet 1 of 1
W.O.:		File No.:
F.B.:		