1561.TIF

Street: CORNET DR X-Street: ECLSY OF RANDWICK RD.

OFFICIAL USE ONLY

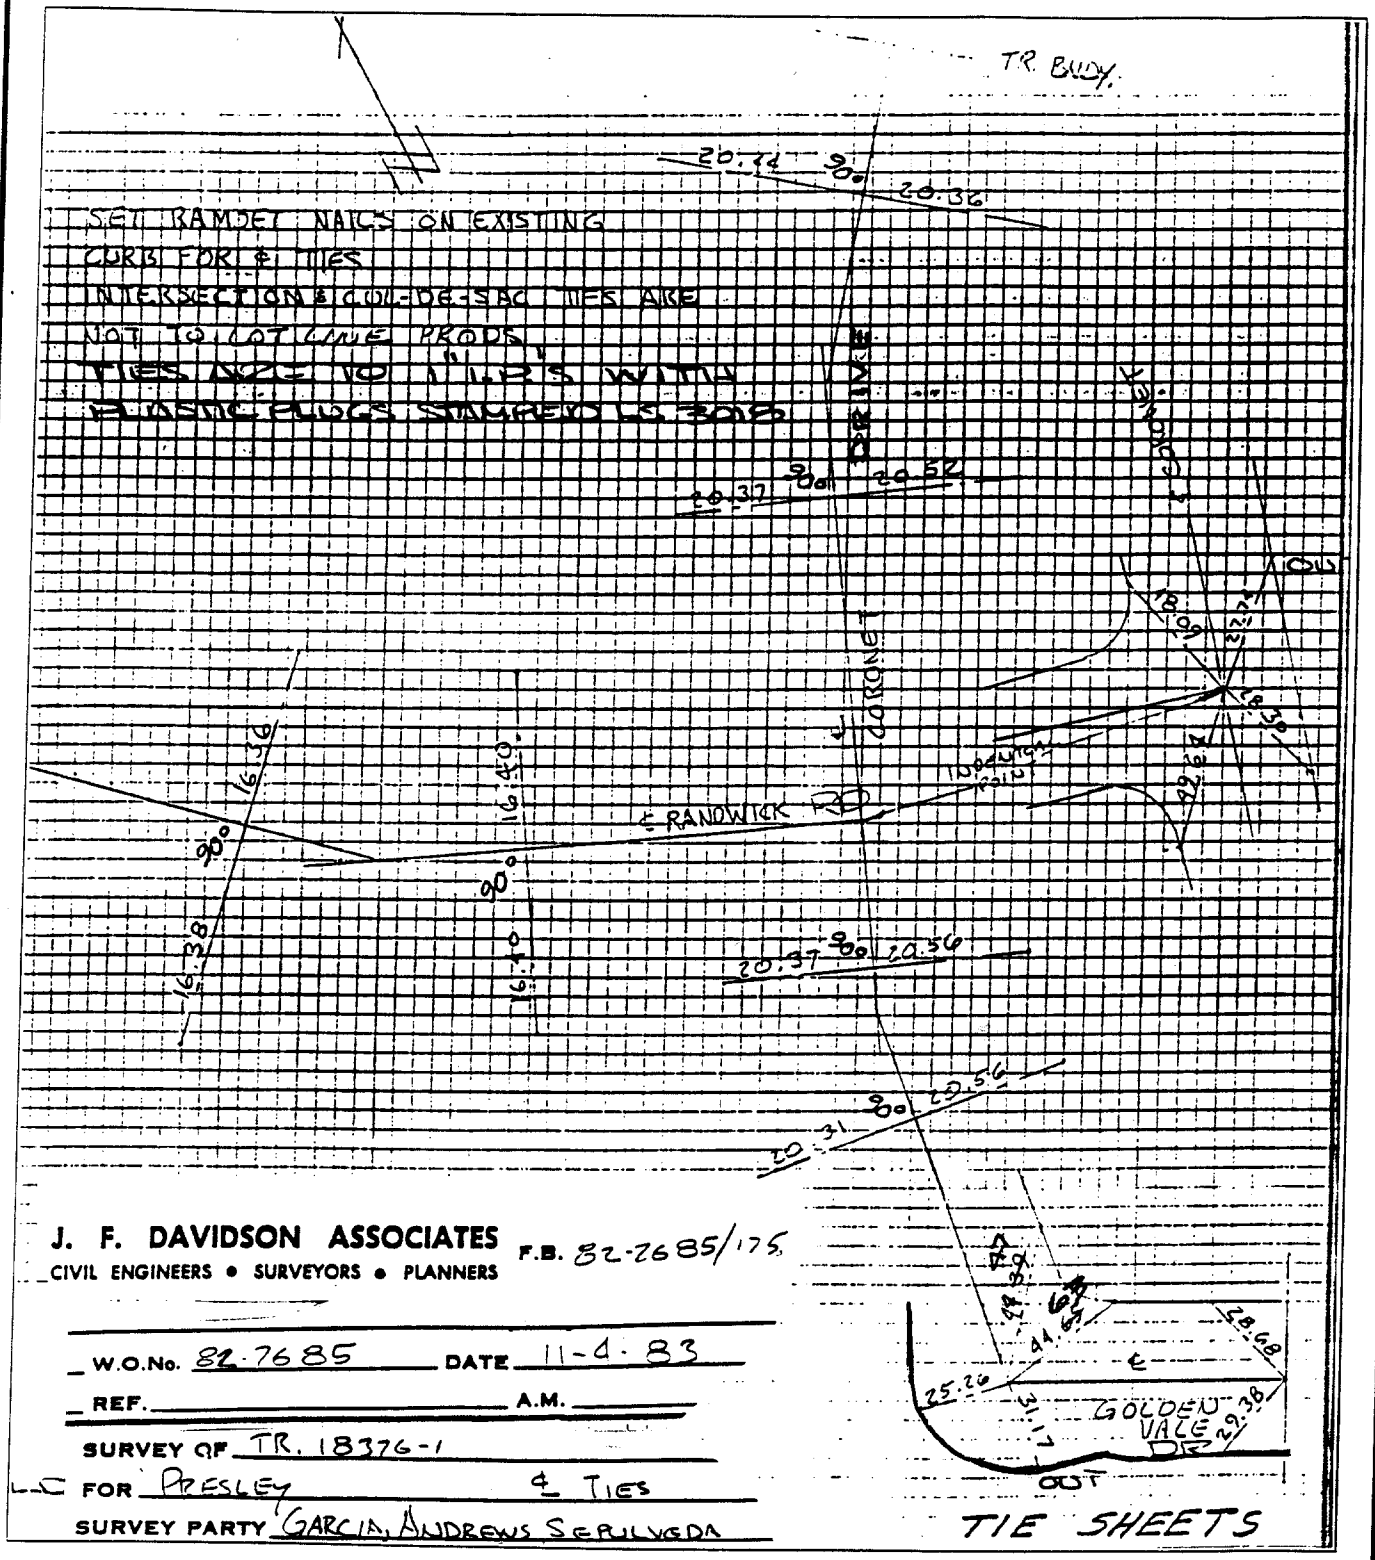

J. F. DAVIDSON ASSOCIATES
CIVIL ENGINEERS • SURVEYORS • PLANNERS

F.B. 82-7685/175

W.O.No. 82-7685 DATE 11-4-83

REF. A.M.

SURVEY OF TR. 18376-1

FOR PRESLEY & TIES

SURVEY PARTY GARCIA, ANDREWS SEPULVEDA

× FD. Ramset Nail on T/C
■ FD. "C" Nail on T/C
● FD. LD. & TK. on T/C
○ Set LD. & TK. on T/C

Scale:	**OFFICIAL TIE PLAT**	
Date:	**CITY OF RIVERSIDE**	
Drawn by:	*These ties are for the purpose of perpetuating the found monumentation. No claim is made as to the relationship of the points or lines shown hereon to true boundary locations.*	Sheet 1 of 1
W.O.:		File No.:
F.B.:		