1618. TIF

Street: CROSS X-Street: SAGITTARIUS DR.

OFFICIAL USE ONLY

SURVEY OF TRACT 8510-1 & TIES & TRACT 8510-4

FOR: CESETTER W.O.No. 80-5159 DATE 11-29-84

SURVEY PARTY ANHORN, SEDILVEDA REF. A.M.

SURVEY NOTES CROSS ST AT SAGITTARIUS DRIVE

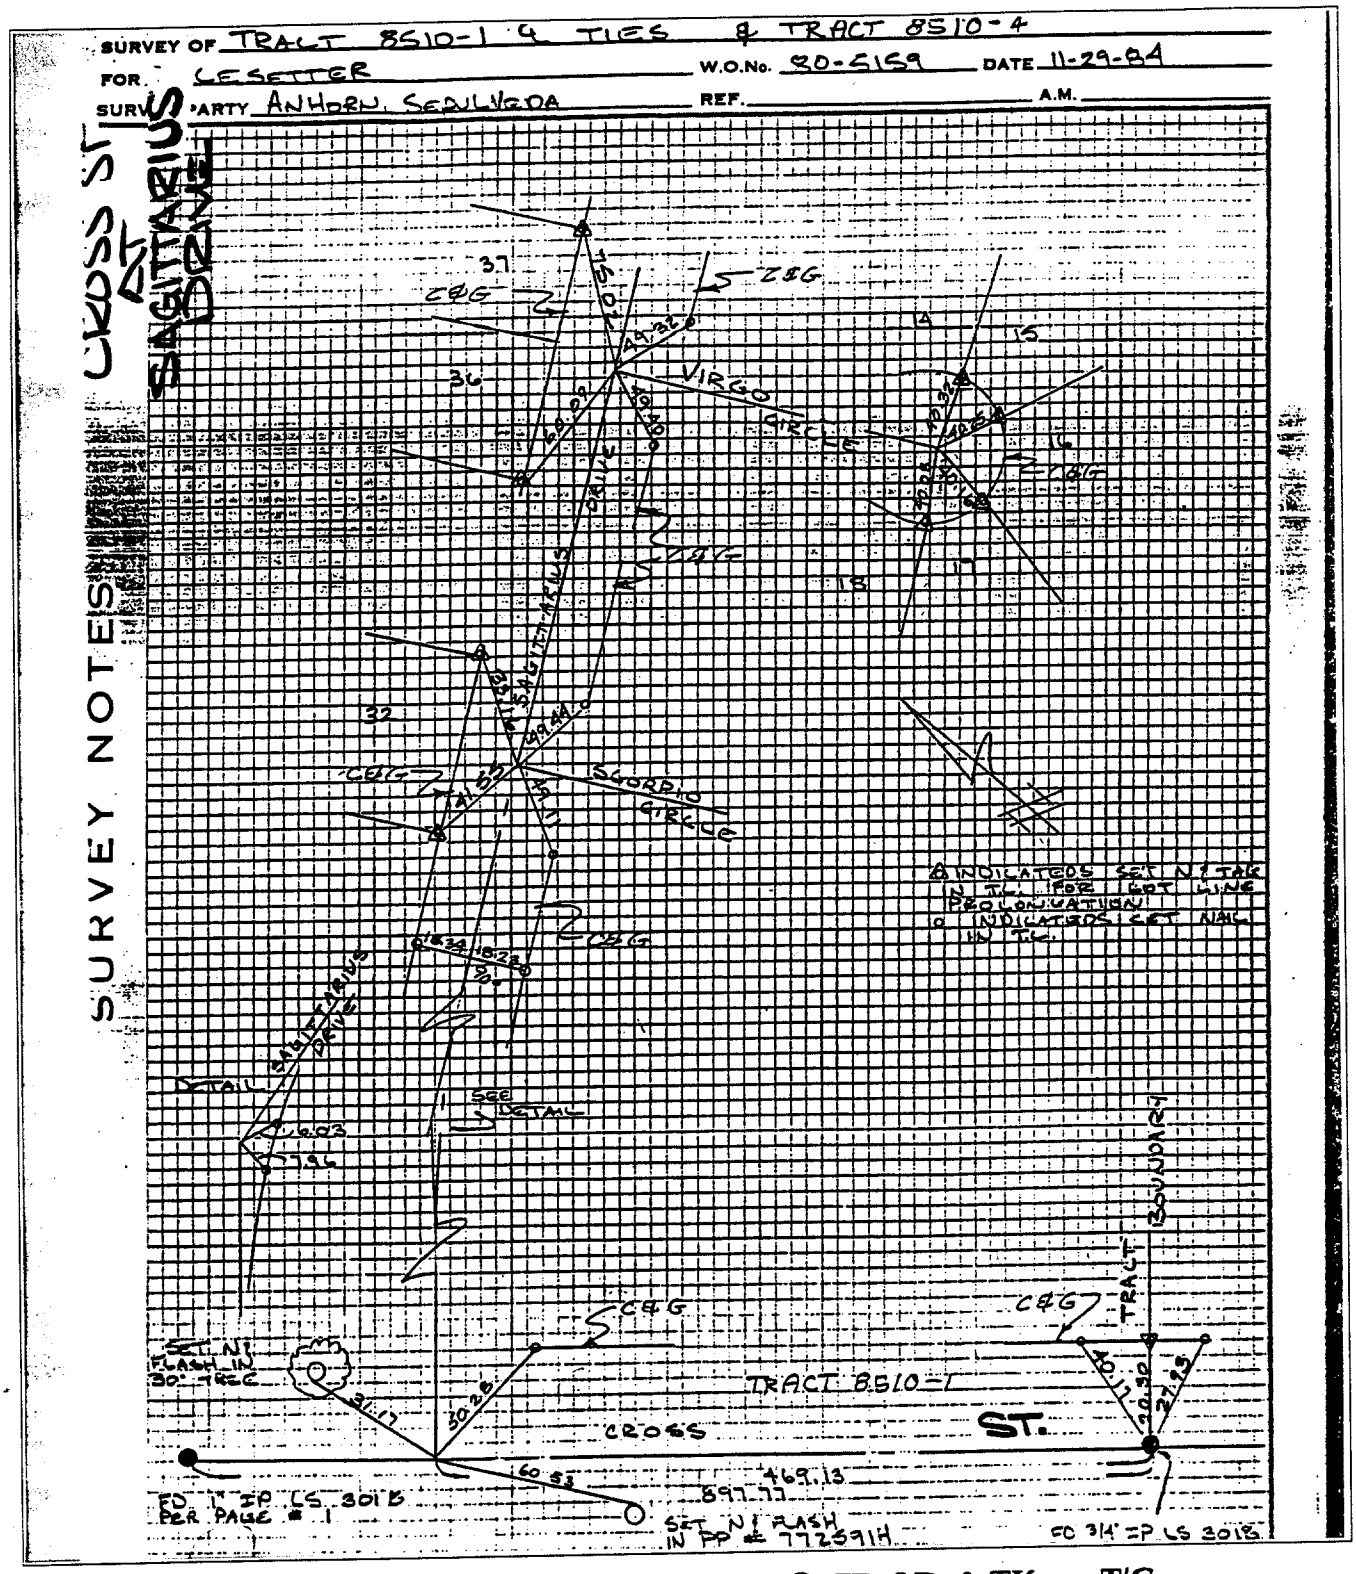

X FD. Ramset Nail on T/C
■ FD. "C" Nail on T/C
● FD. LD. & TK. on T/C
○ Set LD. & TK. on T/C

Scale:	**OFFICIAL TIE PLAT** **CITY OF RIVERSIDE**	
Date:		
Drawn by:	*These ties are for the purpose of perpetuating the found monumentation. No claim is made as to the relationship of the points or lines shown hereon to true boundary locations.*	Sheet 1 of 1
W.O.:		File No.:
F.B.: 80-5159/82		