2204. T1F

CIVIL ENGINEERS • SURVEYORS • PLANNERS

SURVEY OF & control Tr. 10806 SHEET 1 OF 2 SHEETS

FOR Kent Land W.O.No. 81-7167 DATE June 10, 1983

SURVEY PARTY MacArthur McKee, Herrem REF. A.M.

Street: DAWN X-Street: GOLDEN AVE & DUNLAP DR

OFFICIAL USE ONLY

SURVEY NOTES

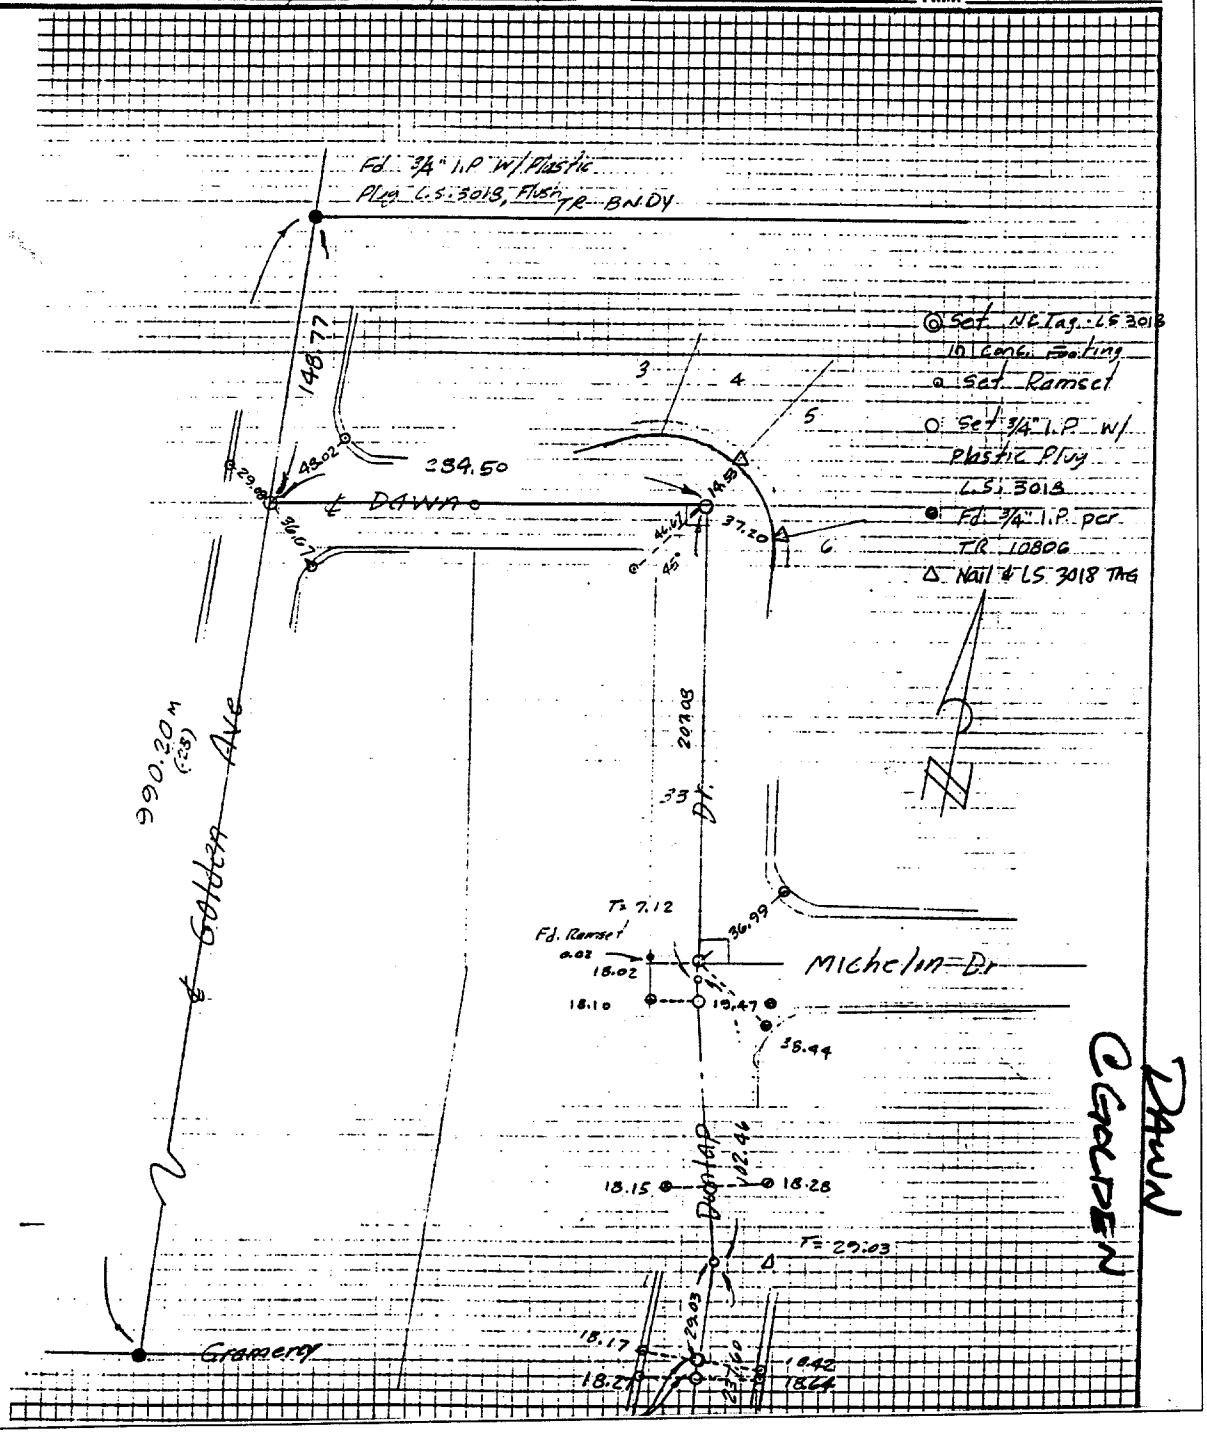

✕ FD. Ramset Nail on T/C
■ FD. "C" Nail on T/C
● FD. LD. & TK. on T/C
○ Set LD. & TK. on T/C

Scale:	**OFFICIAL TIE PLAT** **CITY OF RIVERSIDE**	
Date:		
Drawn by:	*These ties are for the purpose of perpetuating the found monumentation. No claim is made as to the relationship of the points or lines shown hereon to true boundary locations.*	Sheet 1 of 1
W.O.:		File No.:
F.B.:		