2331 . TIF

Street: DISCOVERY WAY X-Street: ATCHISON CIRCLE

OFFICIAL USE ONLY

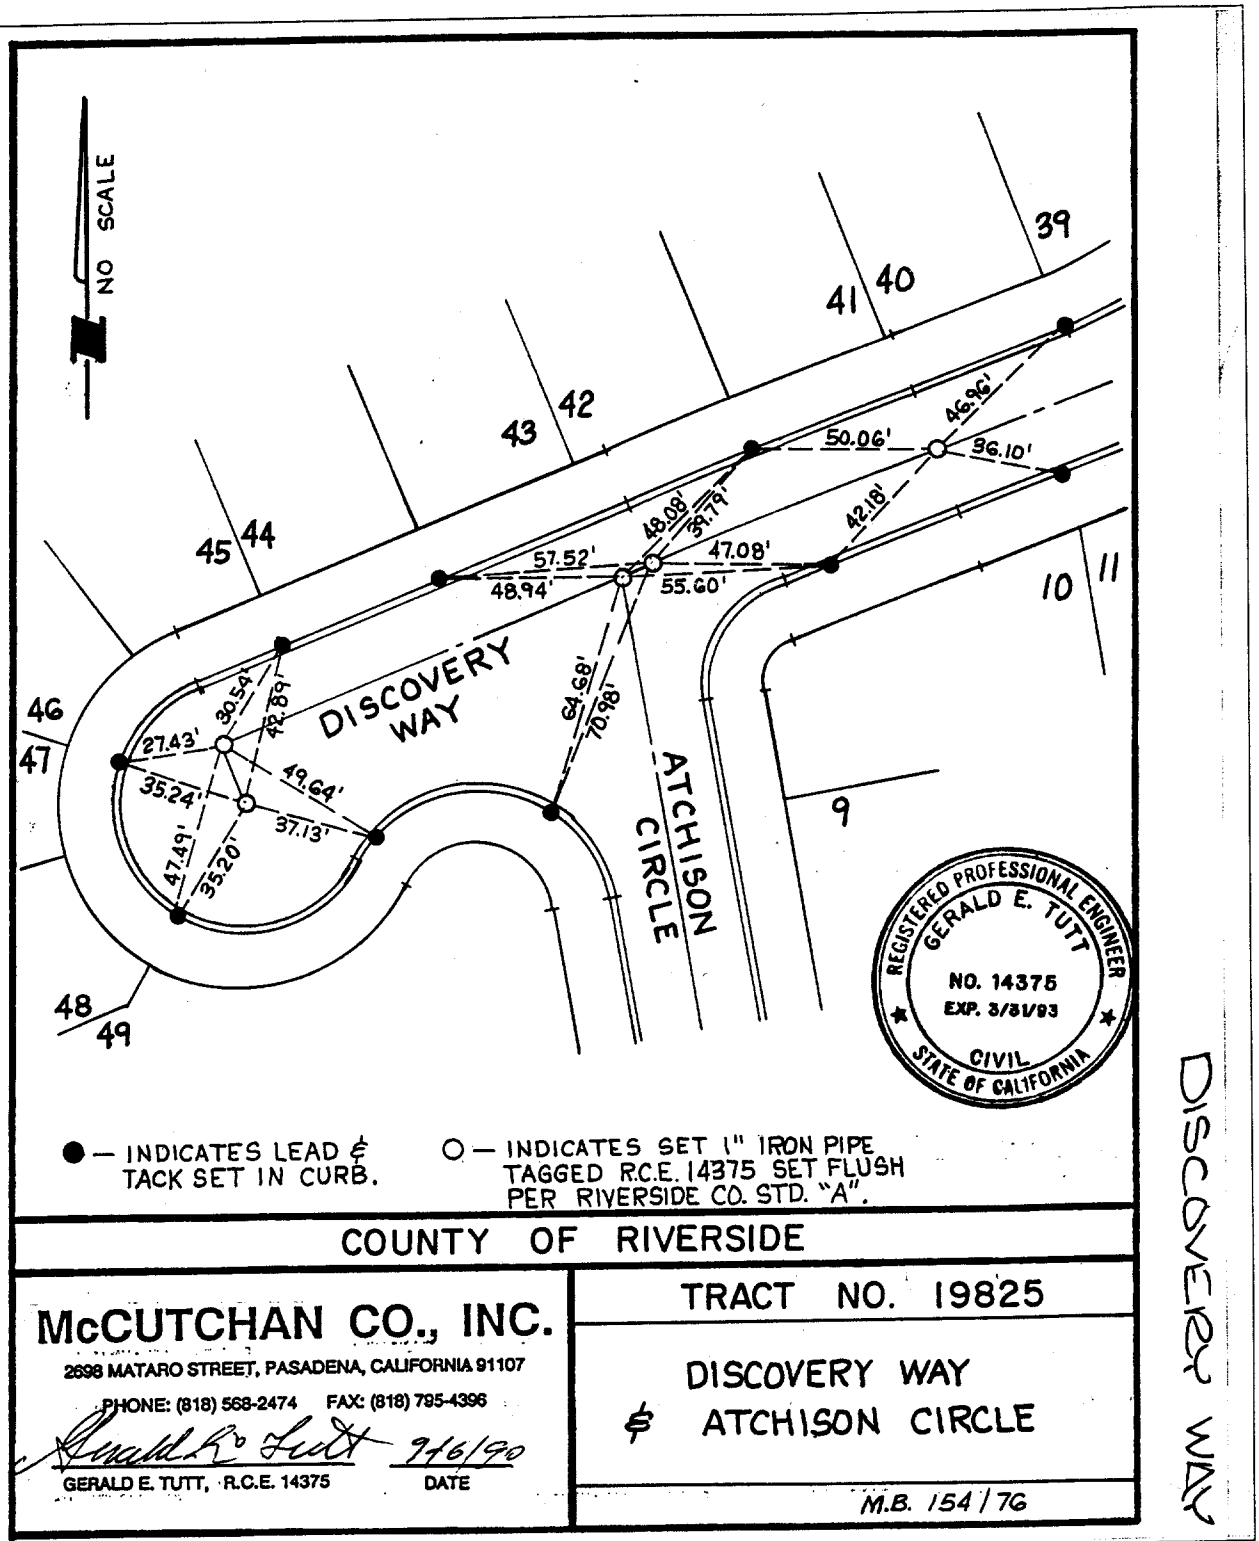

● — INDICATES LEAD & TACK SET IN CURB.

○ — INDICATES SET 1" IRON PIPE TAGGED R.C.E. 14375 SET FLUSH PER RIVERSIDE CO. STD. "A".

COUNTY OF RIVERSIDE

McCUTCHAN CO., INC.

2698 MATARO STREET, PASADENA, CALIFORNIA 91107

PHONE: (818) 568-2474 FAX: (818) 795-4396

Gerald E. Tutt 9/6/90

GERALD E. TUTT, R.C.E. 14375 DATE

TRACT NO. 19825

DISCOVERY WAY & ATCHISON CIRCLE

M.B. 154 / 76

× FD. Ramset Nail on T/C

■ FD. "C" Nail on T/C

● FD. LD. & TK. on T/C

○ Set LD. & TK. on T/C

Scale:	**OFFICIAL TIE PLAT** CITY OF RIVERSIDE	
Date:		
Drawn by:	*These ties are for the purpose of perpetuating the found monumentation. No claim is made as to the relationship of the points or lines shown hereon to true boundary locations.*	Sheet 1 of 1
W.O.:		File No.:
F.B.:		