2521.TIF

Street: ALESSANDRO BLVD. X-Street:

OFFICIAL USE ONLY

44

SURVEY OF TR 11272

FOR FOLEY W.O.No. 9016 DATE 11-12-86

SURVEY PARTY ANDREWS, MONTERREY REF. A.M.

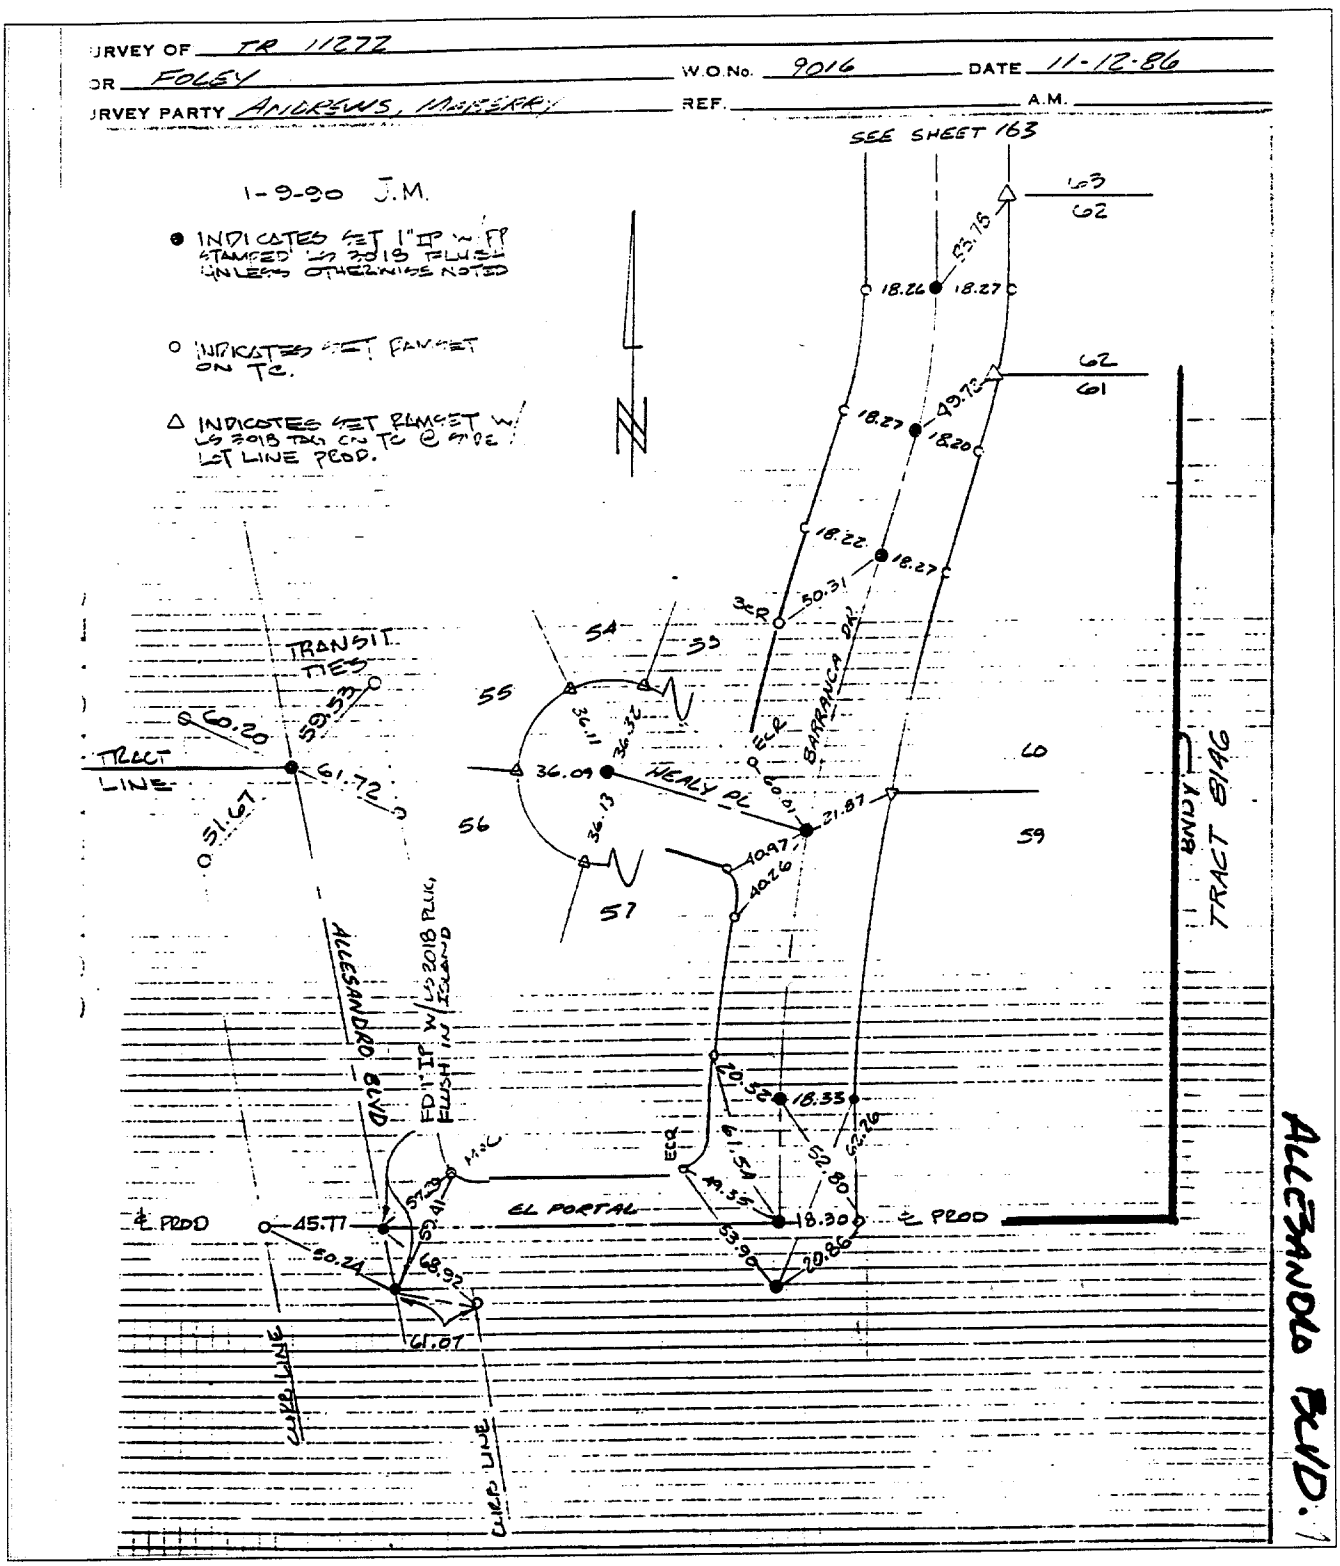

× FD. Ramset Nail on T/C
■ FD. "C" Nail on T/C
● FD. LD. & TK. on T/C
○ Set LD. & TK. on T/C

Scale:	**OFFICIAL TIE PLAT** **CITY OF RIVERSIDE**	
Date:		
Drawn by:	*These ties are for the purpose of perpetuating the found monumentation. No claim is made as to the relationship of the points or lines shown hereon to true boundary locations.*	Sheet 1 of 1
W.O.:		File No.:
F.B.:		