261.TIF

DATE 4-24-00
JOB NO. 30728.000

SWING TIES

FB 1 PG 4
SHEET 2 OF 16

CLIENT E TIES TR-22408-2 JOB NAME SYCAMORE
DESCRIPTION MOOR COURT

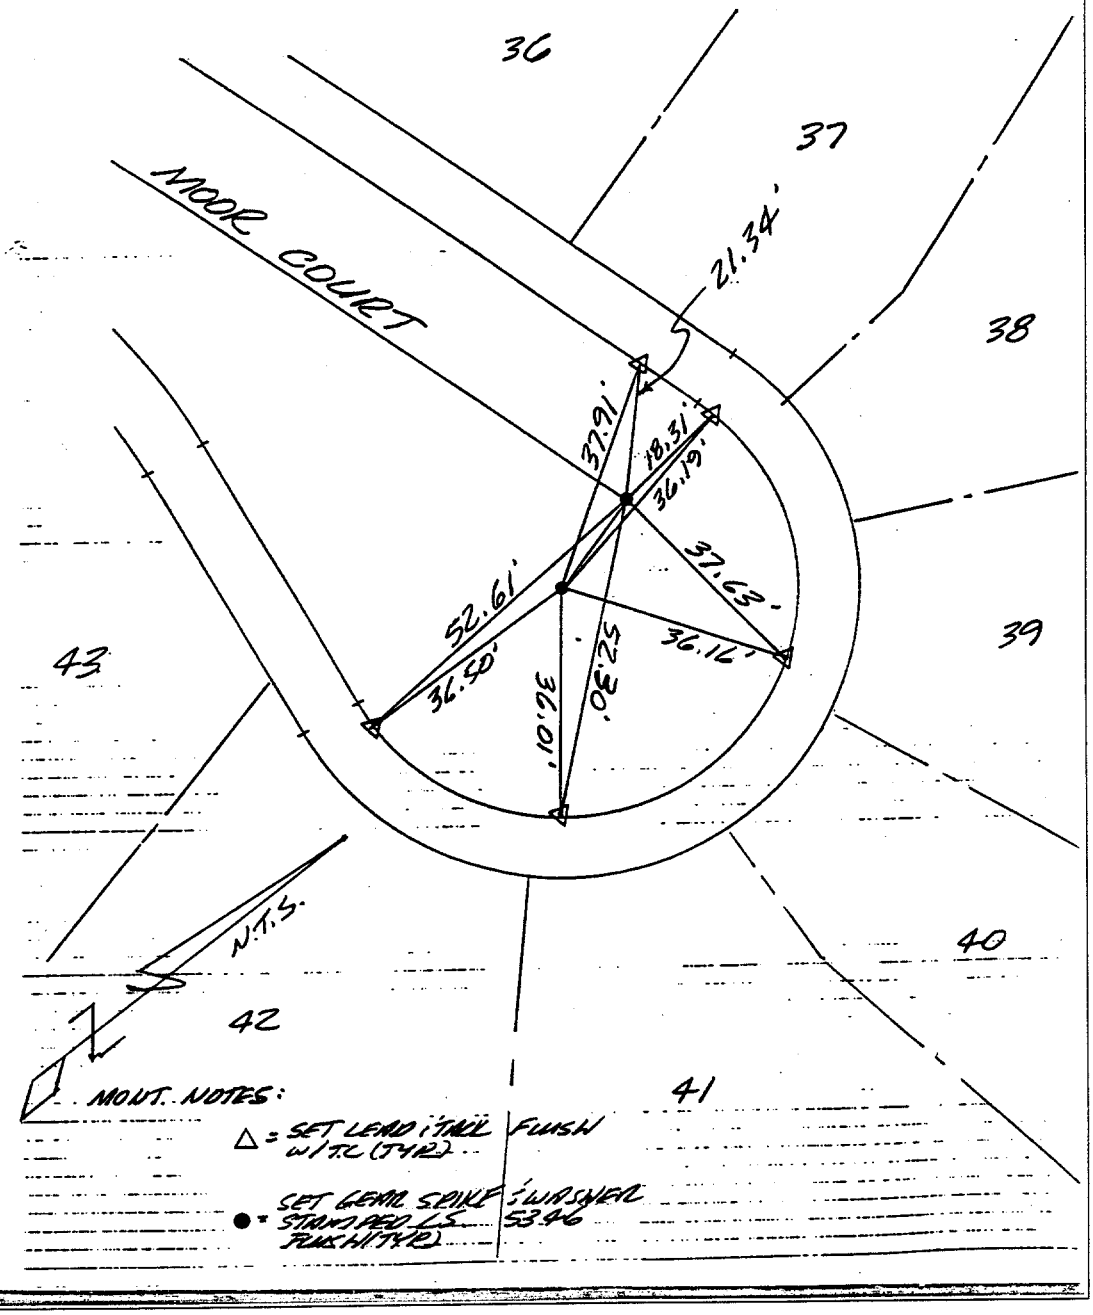

CREW GR
REF.

MONT. NOTES:
△ = SET LEAD & TAIL FLUSH W/T.C. (TYP.)
● = SET LEAD SPIKE & WASHER STAMPED L.S. 5396 FLUSH W/T.C. (TYP.)

Street: MOOR CT X-Street: EAST OF KENDRICK DR.
OFFICIAL USE ONLY

APPLECROSS DRIVE

× FD. Ramset Nail on T/C
■ FD. "C" Nail on T/C
● FD. LD. & TK. on T/C
○ Set LD. & TK. on T/C

Scale: N.T.S.
Date: 4-24-00
Drawn by:
W.O.:
F.B.:

OFFICIAL TIE PLAT
CITY OF RIVERSIDE

These ties are for the purpose of perpetuating the found monumentation. No claim is made as to the relationship of the points or lines shown hereon to true boundary locations.

Sheet 1 of 1
File No.: