3096 TIF

Street: EUCALYPTUS X-Street: 4th ST.

OFFICIAL USE ONLY

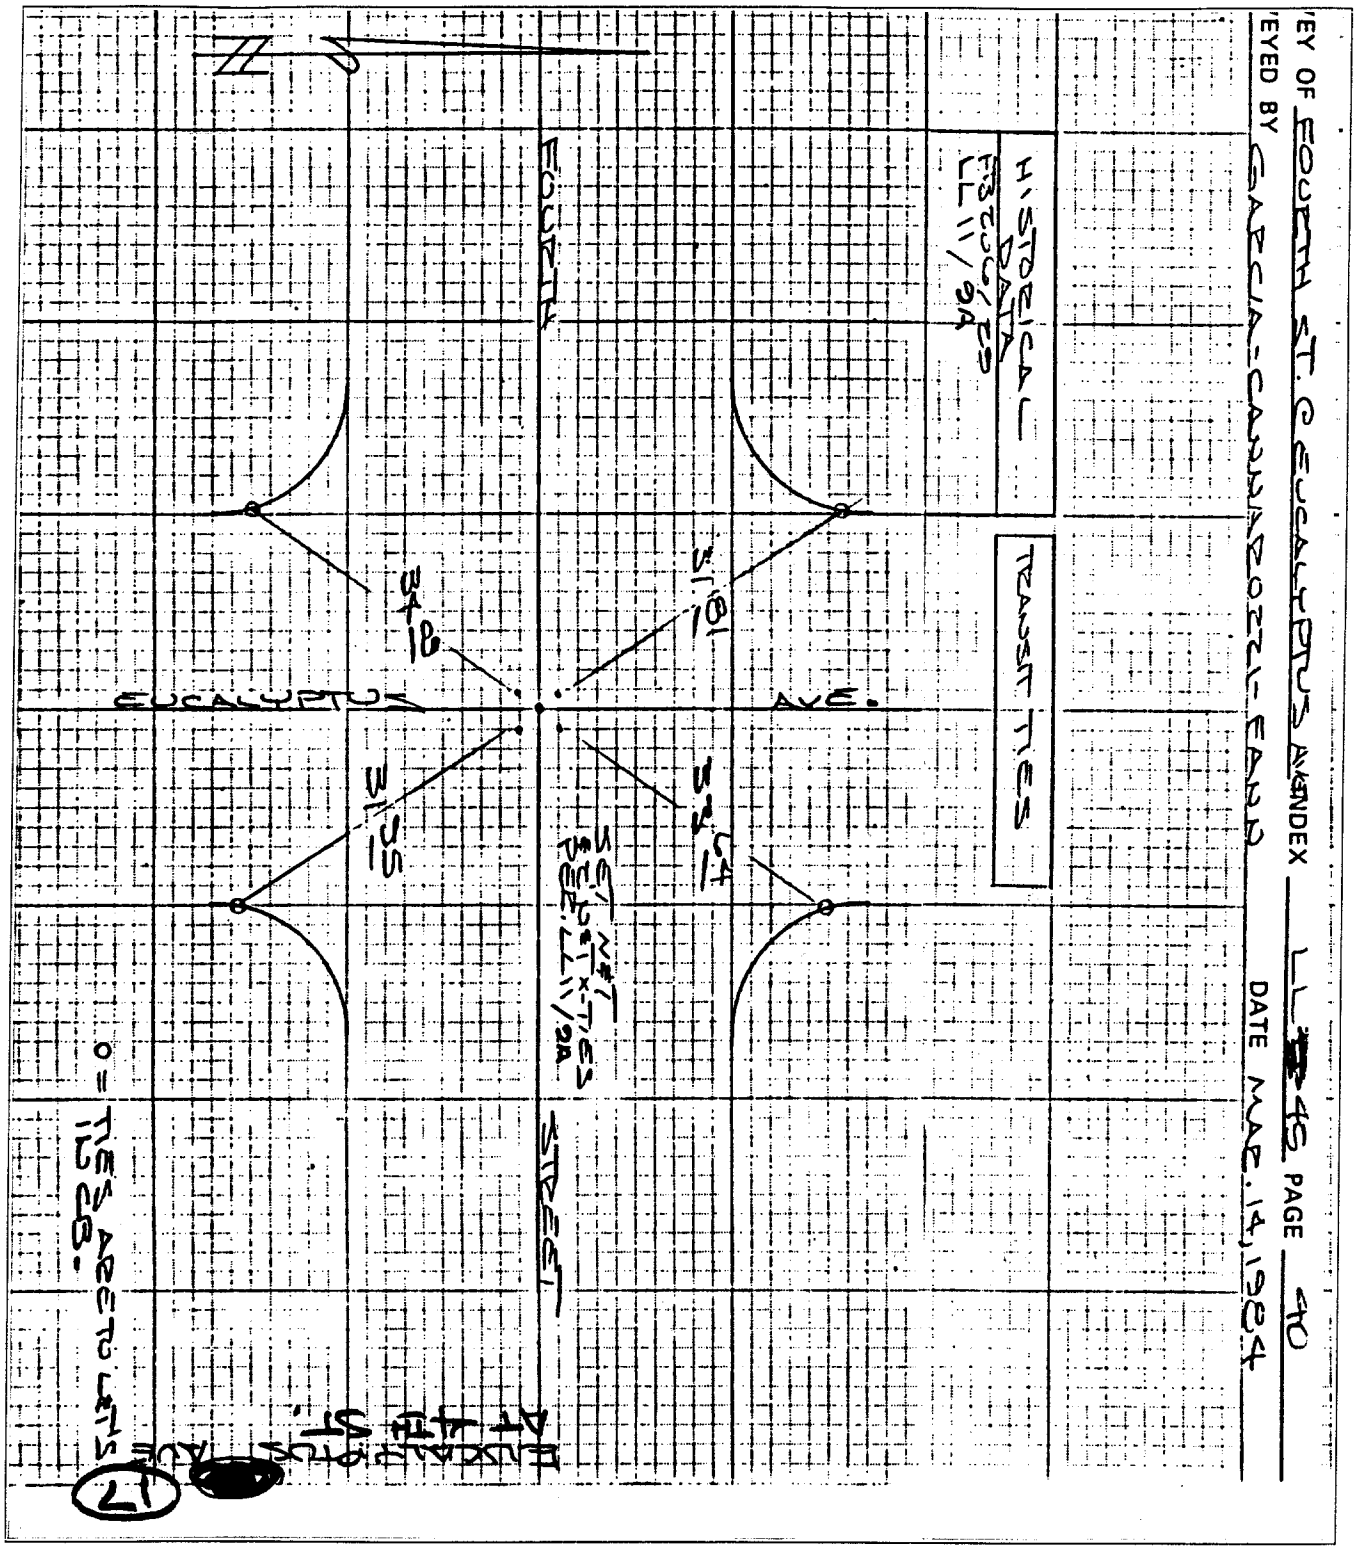

EY OF FOURTH ST. & EUCALYPTUS AVENUES INDEX L.L. 45 PAGE 40

EYED BY GARCIA-CANNAZZARO-LAND DATE MAR. 14, 1984

✕ FD. Ramset Nail on T/C	● FD. LD. & TK. on T/C
■ FD. "C" Nail on T/C	○ Set LD. & TK. on T/C

Scale:	**OFFICIAL TIE PLAT** **CITY OF RIVERSIDE**	
Date:		
Drawn by:	*These ties are for the purpose of perpetuating the found monumentation. No claim is made as to the relationship of the points or lines shown hereon to true boundary locations.*	
W.O.:		Sheet 1 of 1
F.B.:		File No.:

#17