3236. TIF

SURVEY OF TR. 18376 -1
FOR PRESLEY - & TIES W.O.No. DATE 11-9-83
SURVEY PARTY GARCIA, ANDREWS, SEPULVEDA REF. A.M.

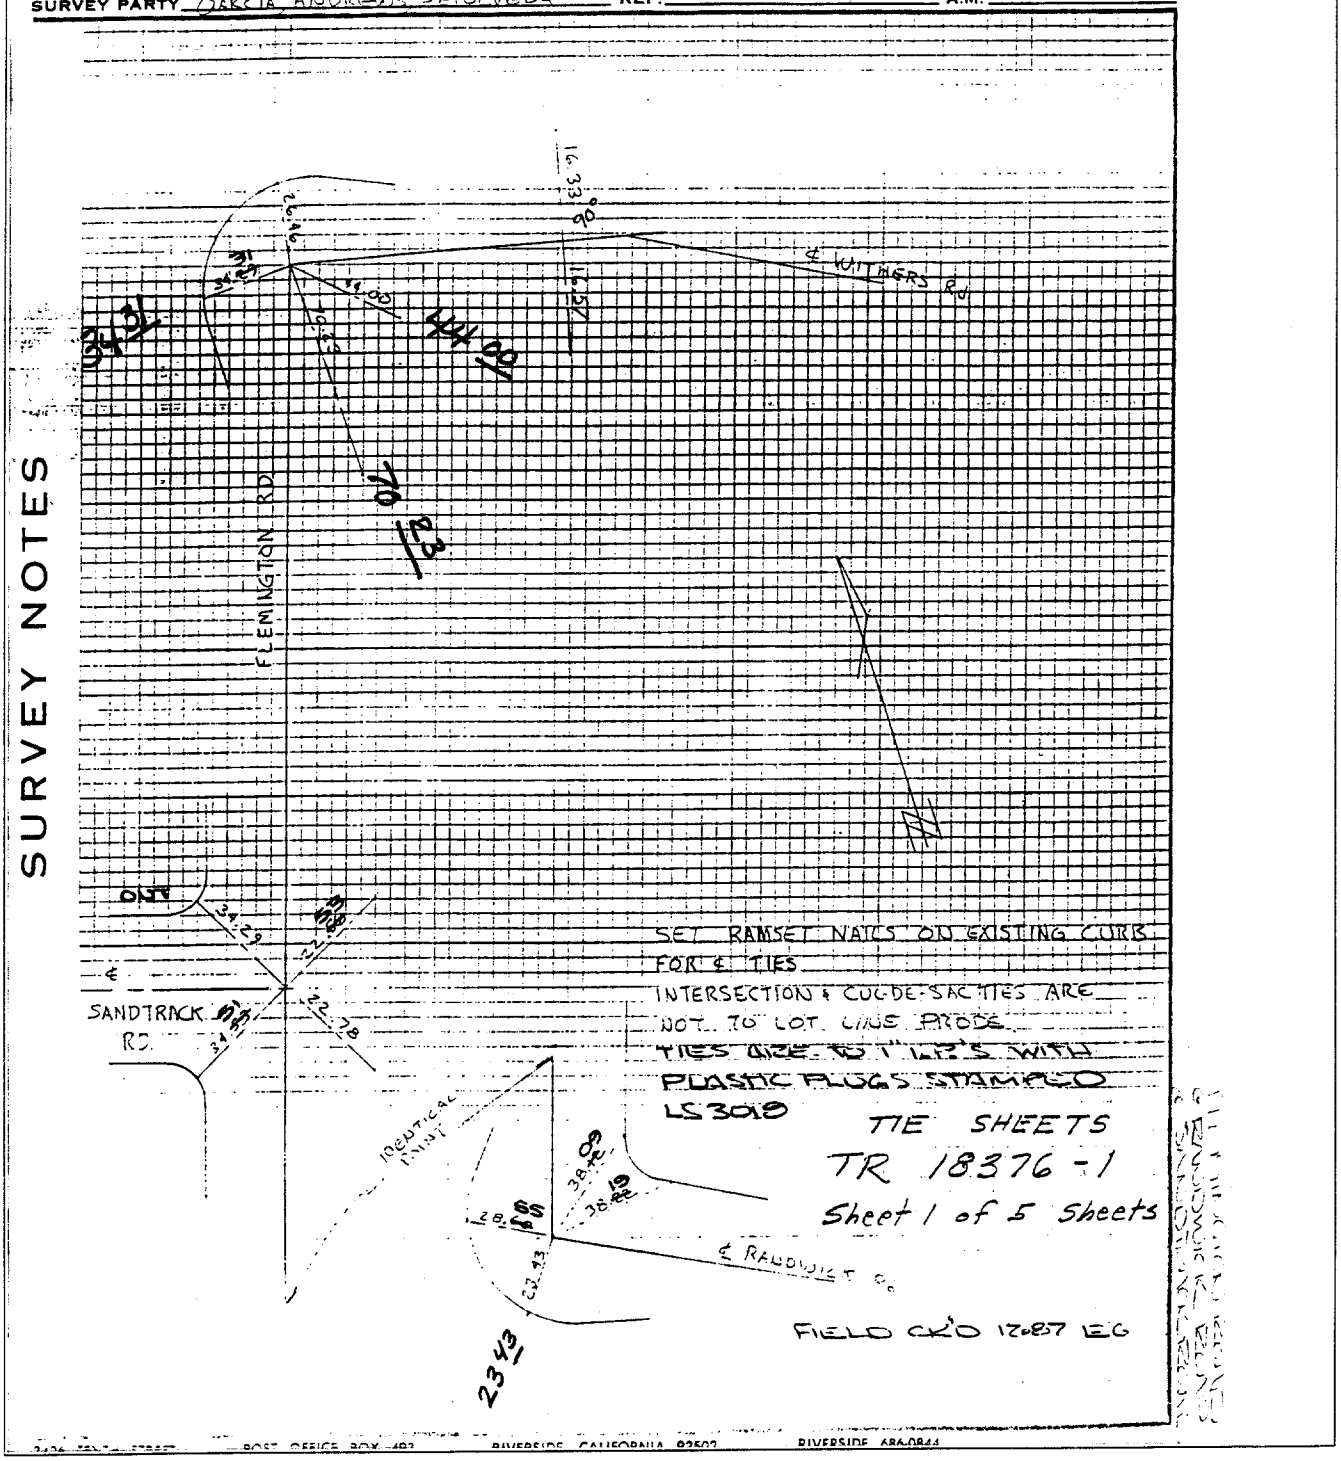

X-Street: RANDWICK RD & SANDTRACK RD.
Street: FLEMINGTON RD.
OFFICIAL USE ONLY

✕ FD. Ramset Nail on T/C
■ FD. "C" Nail on T/C
● FD. LD. & TK. on T/C
○ Set LD. & TK. on T/C

Scale:	
Date:	
Drawn by:	
W.O.:	
F.B.:	

OFFICIAL TIE PLAT
CITY OF RIVERSIDE

These ties are for the purpose of perpetuating the found monumentation. No claim is made as to the relationship of the points or lines shown hereon to true boundary locations.

Sheet 1 of 1
File No.: