3334.TIF

CIVIL ENGINEERS • SURVEYORS • PLANNERS

SURVEY OF ℄ TIES TRACT NO 20811 SHEET 1 OF 1 SHEET

FOR MANNING CO. W.O.No. 85-8692 DATE 8-1-86

SURVEY PARTY S. McKEE M. BARRETT REF. A.M.

Street: FRANCES X-Street: MARY ℄ MARSHA ℄ SUNDANCE

OFFICIAL USE ONLY

SURVEY NOTES

O SET ADDITIONAL TIES 3-8-94 (RAMSET NAIL ON T.C.)

O SET RAMSET @ TC

D SET 1" IP LS 3018 PLUG

Δ SET RAMSET & LS 3018 ETC ON P. PROD.

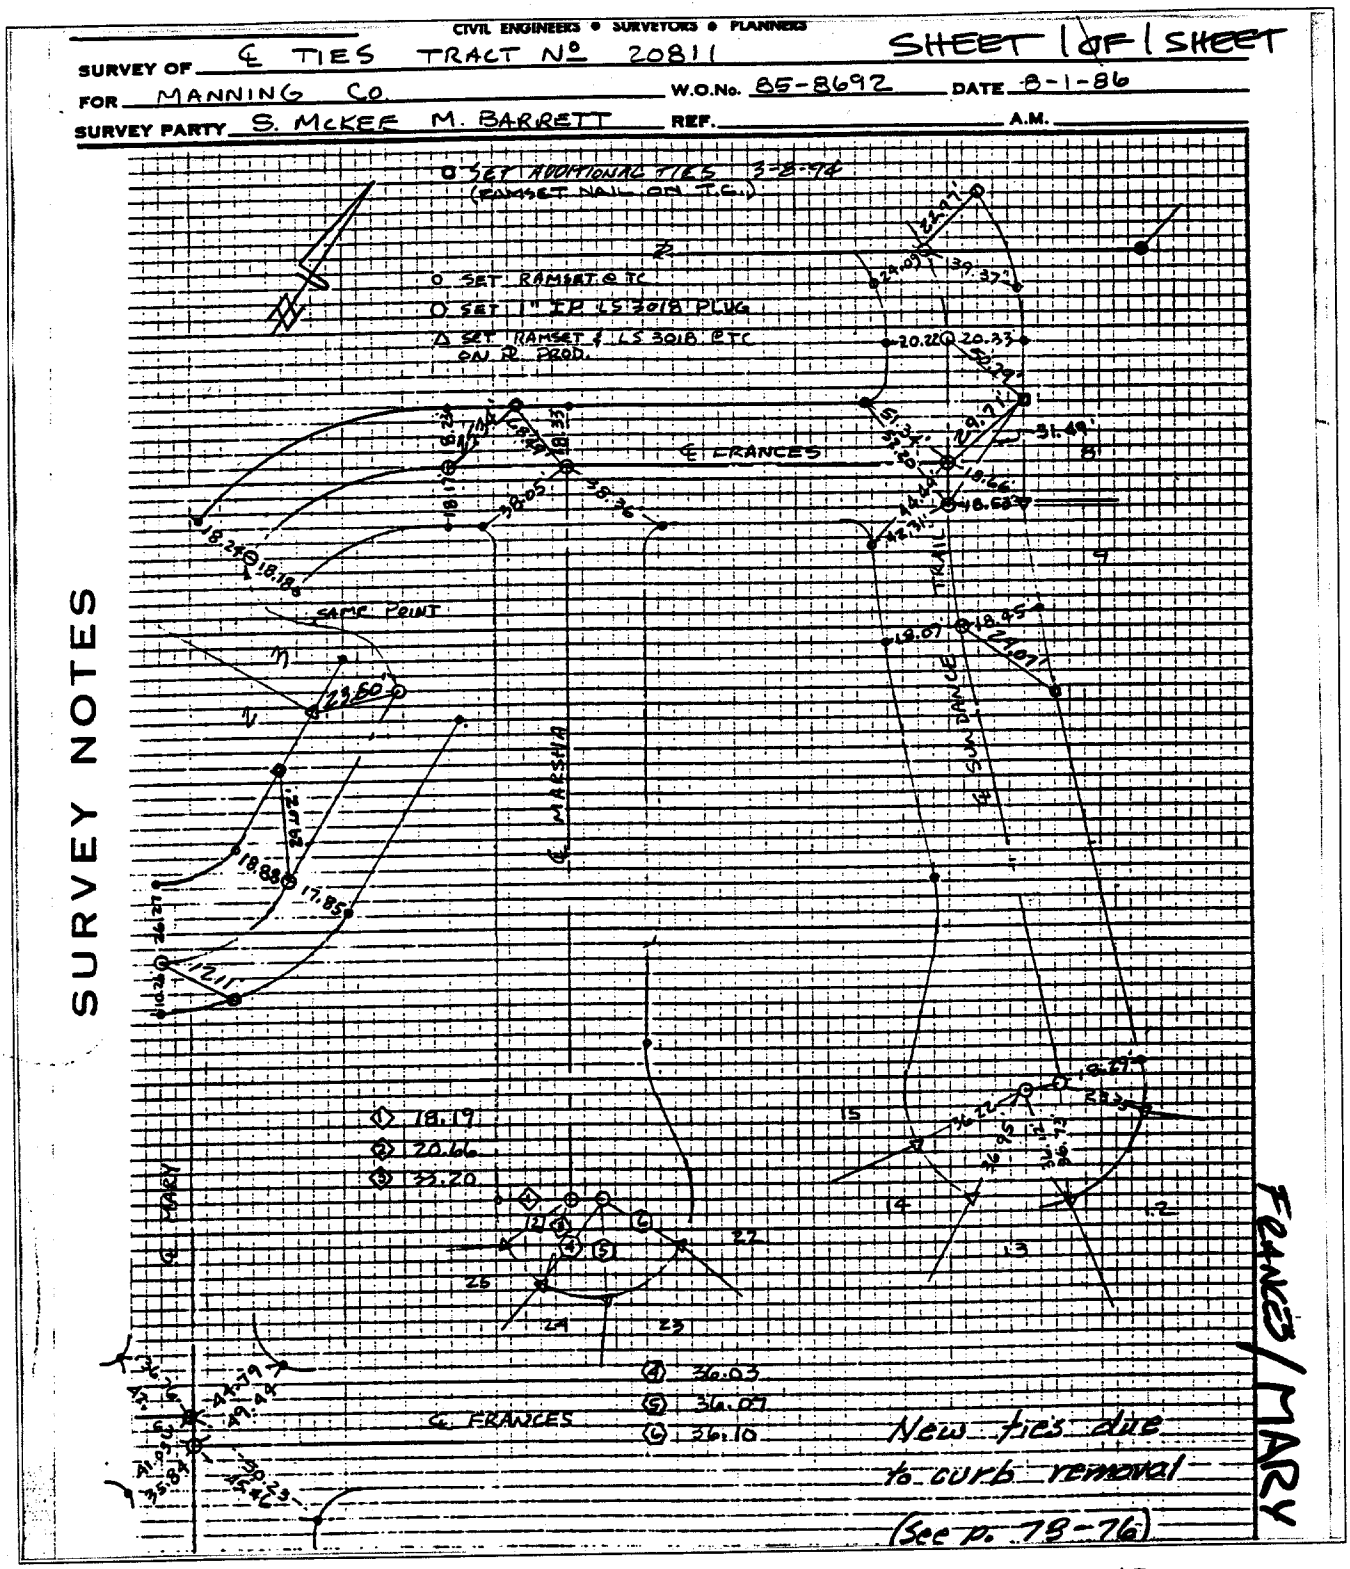

FRANCES / MARY

New ties due to curb removal

(See p. 78-76)

× FD. Ramset Nail on T/C ● FD. LD. & TK. on T/C

■ FD. "C" Nail on T/C ○ Set LD. & TK. on T/C

Scale:	**OFFICIAL TIE PLAT** CITY OF RIVERSIDE	TRACT 20811
Date:		
Drawn by:	*These ties are for the purpose of perpetuating the found monumentation. No claim is made as to the relationship of the points or lines shown hereon to true boundary locations.*	Sheet 1 of 1
W.O.:		File No.:
F.B.:		