ALC'D BY: _____ CALC'S CHECKED BY: _____ MAP NO.: _____ WEATHER: _____

336.TIP

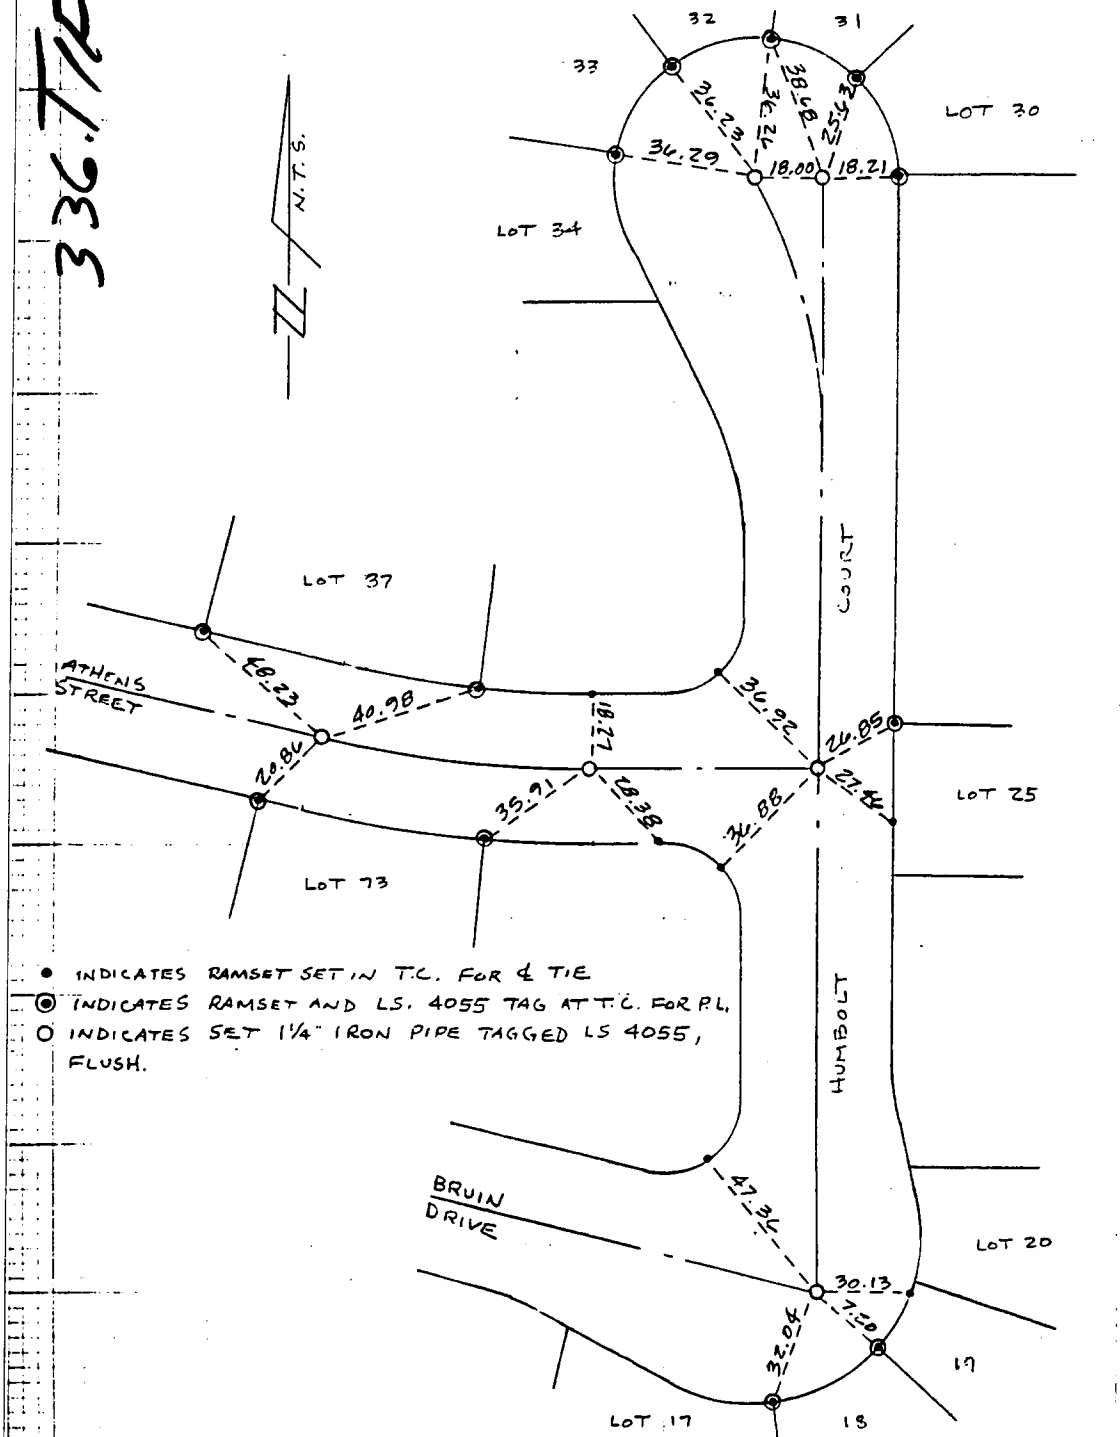

Street: ATHENS ST. X-Street: HUMBOLT CT.

OFFICIAL USE ONLY

J.N. BEELER AND ASSOCIATES
Land Surveying and Mapping

✕ FD. Ramset Nail on T/C	● FD. LD. & TK. on T/C
■ FD. "C" Nail on T/C	○ Set LD. & TK. on T/C

Scale:	**OFFICIAL TIE PLAT** **CITY OF RIVERSIDE**	
Date:		
Drawn by:	*These ties are for the purpose of perpetuating the found monumentation. No claim is made as to the relationship of the points or lines shown hereon to true boundary locations.*	
W.O.:		Sheet 1 of 1
F.B.:		File No.: