3463.TIF

Street: GLEN HAVEN AVE X-Street: EC N'LY OF BENEDICT AVE

OFFICIAL USE ONLY

SURVEY: GLENHAVEN AVE. 2ND S.C.E.C.L'LY OF BENEDICT AVE. PAGE

SURVEYED BY: GARCIA-FANO-BELDEN JUNE 17, 1985

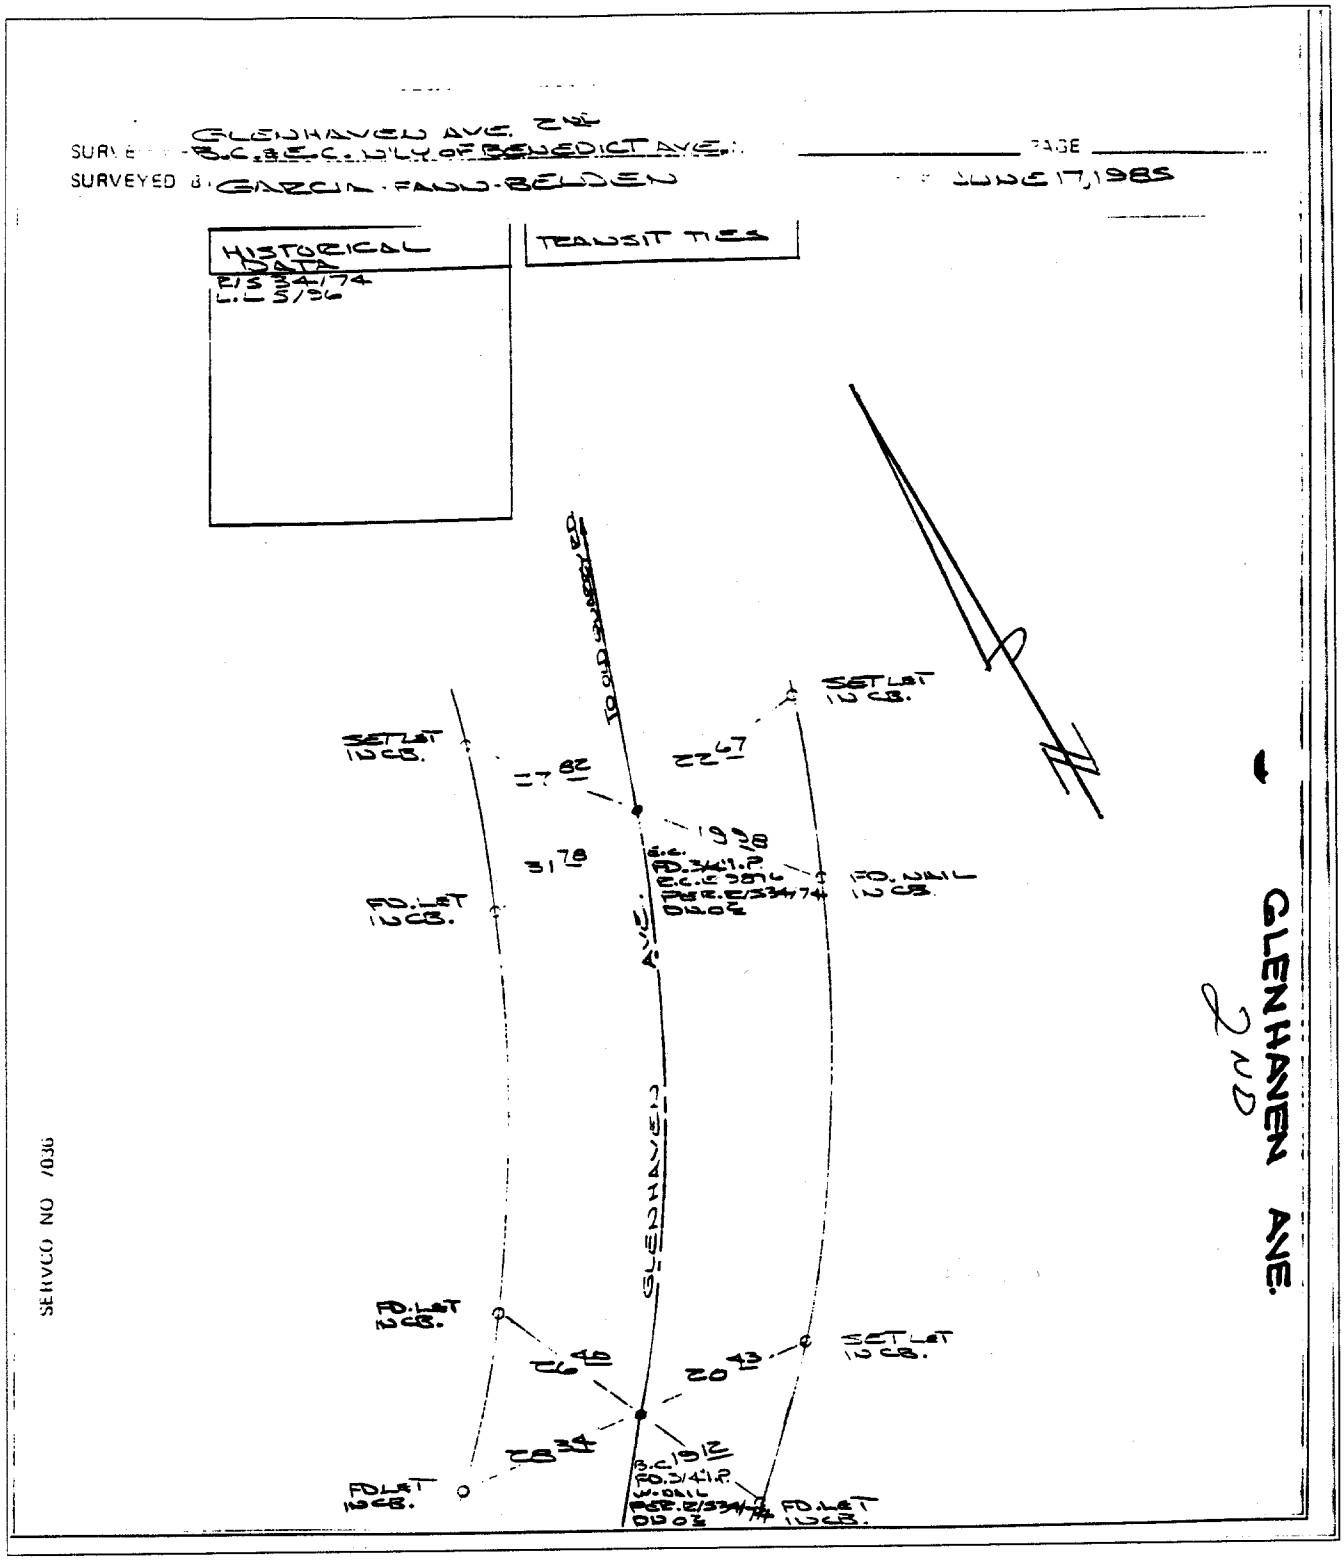

- ✕ FD. Ramset Nail on T/C
- ■ FD. "C" Nail on T/C
- ● FD. LD. & TK. on T/C
- ○ Set LD. & TK. on T/C

Scale:	**OFFICIAL TIE PLAT** **CITY OF RIVERSIDE**	
Date:		
Drawn by:	*These ties are for the purpose of perpetuating the found monumentation. No claim is made as to the relationship of the points or lines shown hereon to true boundary locations.*	Sheet 1 of 1
W.O.:		File No.:
F.B.:		