3475. TIF

OF GLENHAVEN AVE INDEX PAGE

ED BY GARCIA-FAHN-BELDEN DATE JUNE 13, 1985

HISTORICAL DATA
M.B. 53/15
CERB 600/3
L.L. 5/96

TRANSIT & SWING TIES

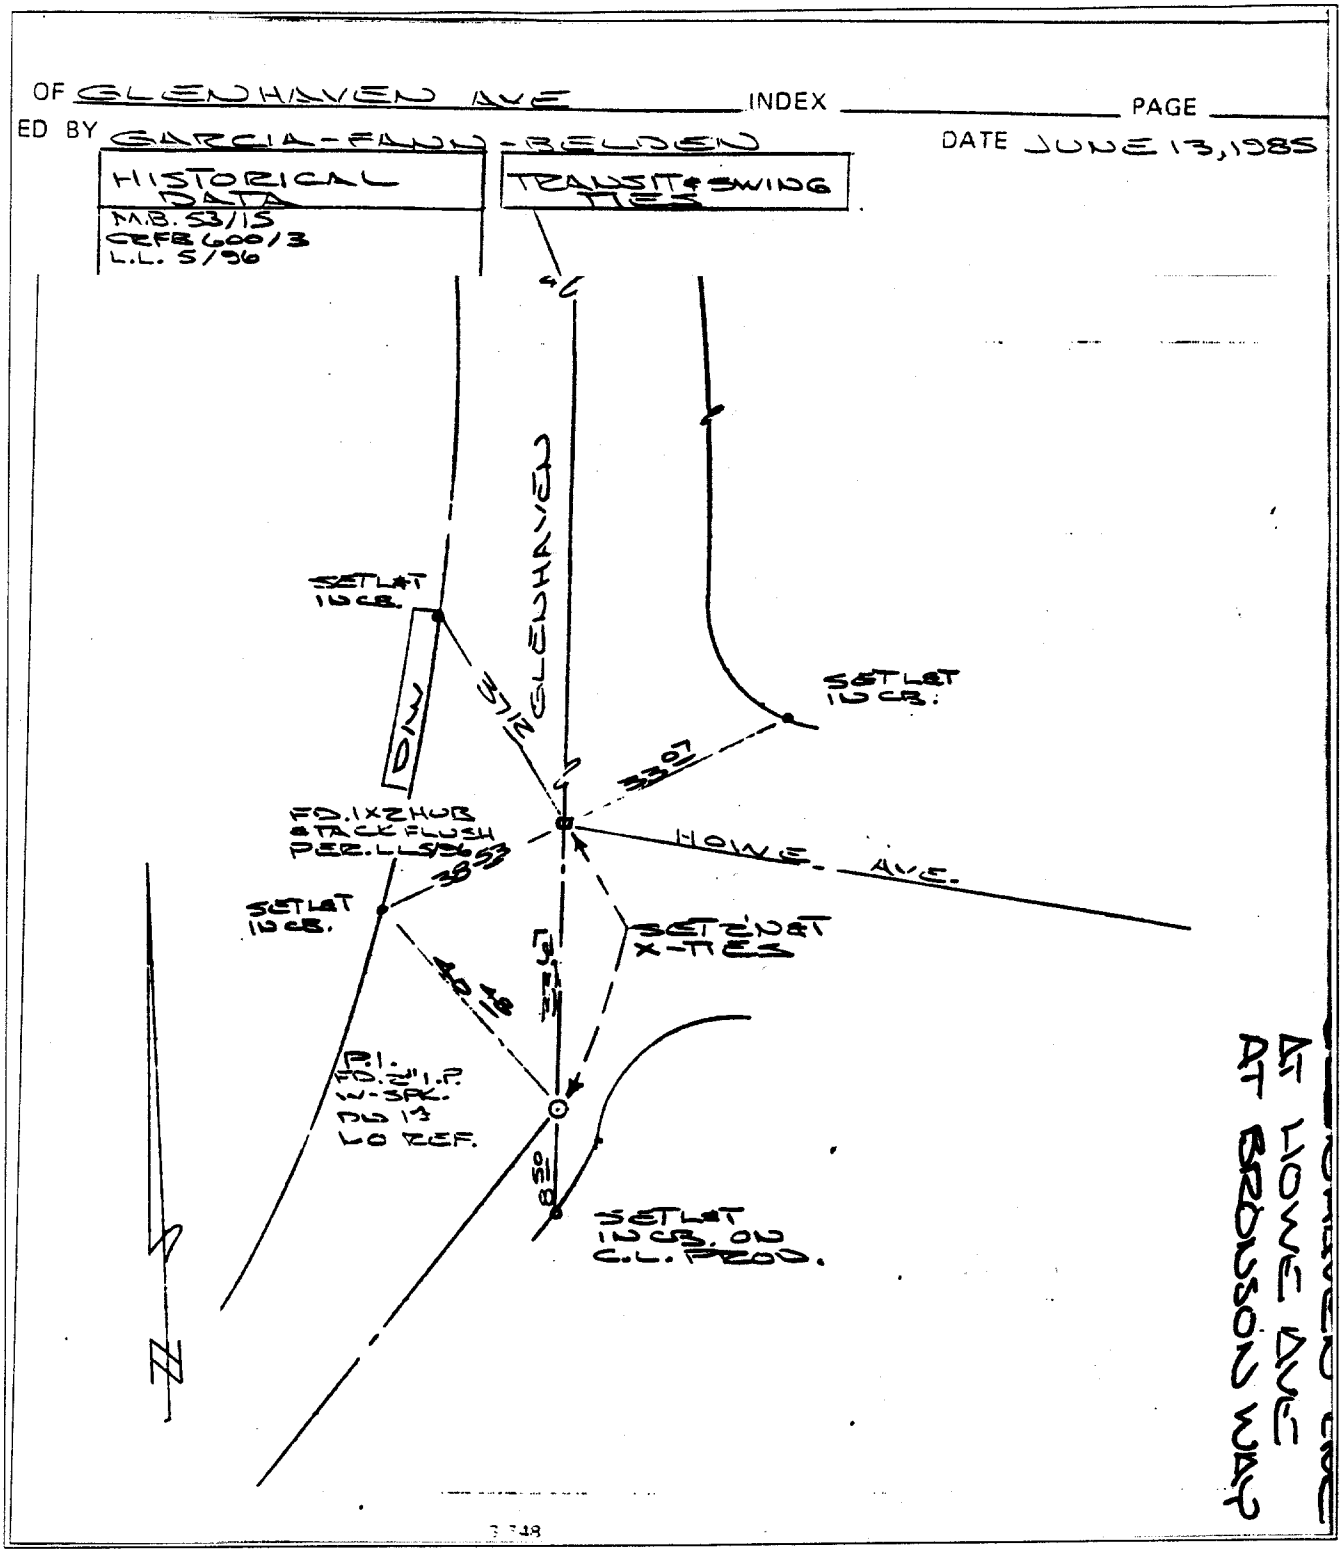

Street: GLENHAVEN AVE X-Street: HOWE AVE

OFFICIAL USE ONLY

✕ FD. Ramset Nail on T/C
■ FD. "C" Nail on T/C
● FD. LD. & TK. on T/C
○ Set LD. & TK. on T/C

Scale:	**OFFICIAL TIE PLAT** CITY OF RIVERSIDE	
Date:		
Drawn by:	*These ties are for the purpose of perpetuating the found monumentation. No claim is made as to the relationship of the points or lines shown hereon to true boundary locations.*	Sheet 1 of 1
W.O.:		File No.:
F.B.:		