3681.TIF

Street: GOLDEN AVE X-Street: CYPRESS AVE

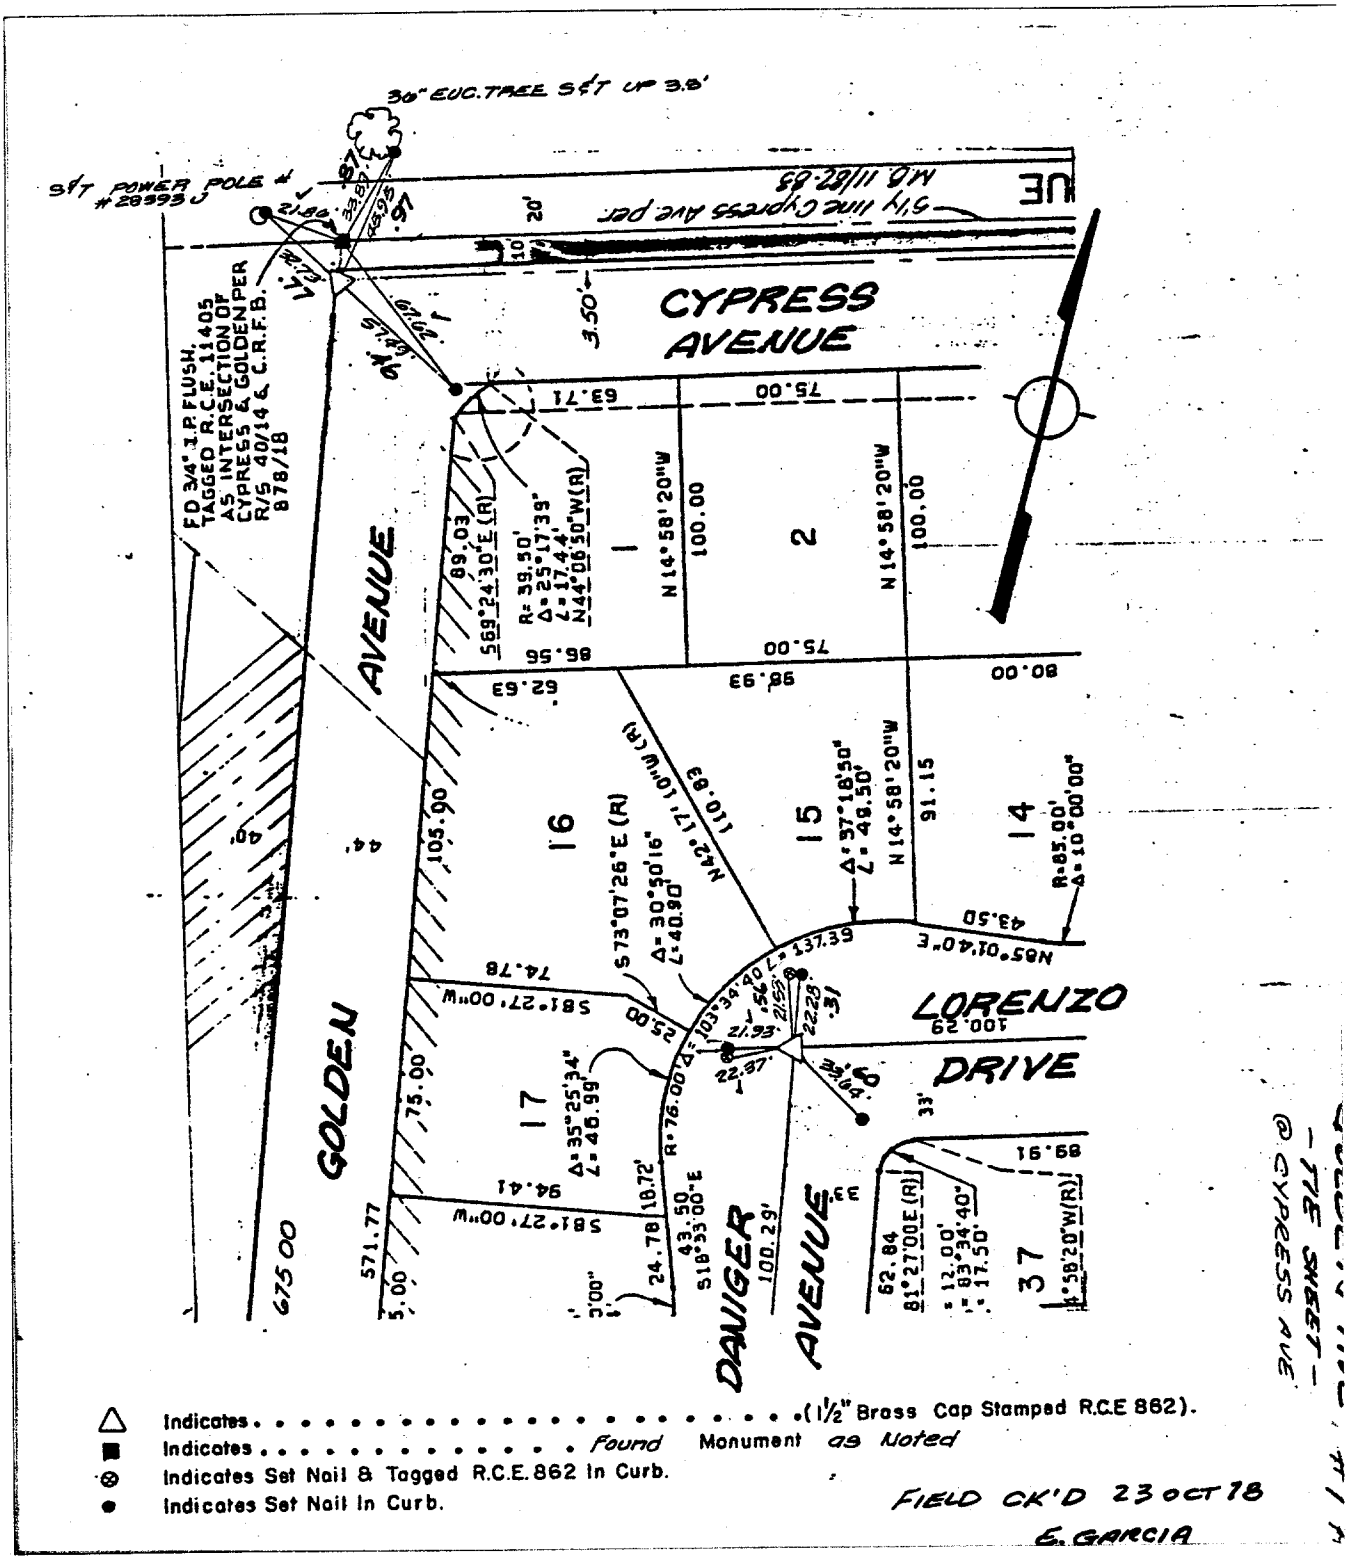

△ Indicates . . . . . (1½" Brass Cap Stamped R.C.E 862).
■ Indicates . . . . . Found Monument as Noted
⊗ Indicates Set Nail & Tagged R.C.E. 862 In Curb.
● Indicates Set Nail In Curb.

FIELD CK'D 23 OCT 98
E. GARCIA

Scale: 1" = 0'	**OFFICIAL TIE PLAT** **CITY OF RIVERSIDE**	
Date: 01/27/00		
Drawn by: survey	*These ties are for the purpose of perpetuating the found monumentation. No claim is made as to the relationship of the points or lines shown hereon to true boundary locations.*	Sheet 1 of 1
W.O.:		File No.:
F.B.:		