4004.TIF

HALIFAX DRIVE

SURVEY OF TRACT No. 3825 M.B. 70/9 DATE 3-20-72 J.O. 68-258

PARTY NO. AND MEMBERS Joe Aguilera N. Evans J.T. Aguilera F.B. 1014 PAGE 152

M.S.: NOTES CALC'D BY: CALC'S CHECKED BY: MAP NO.: WEATHER: —

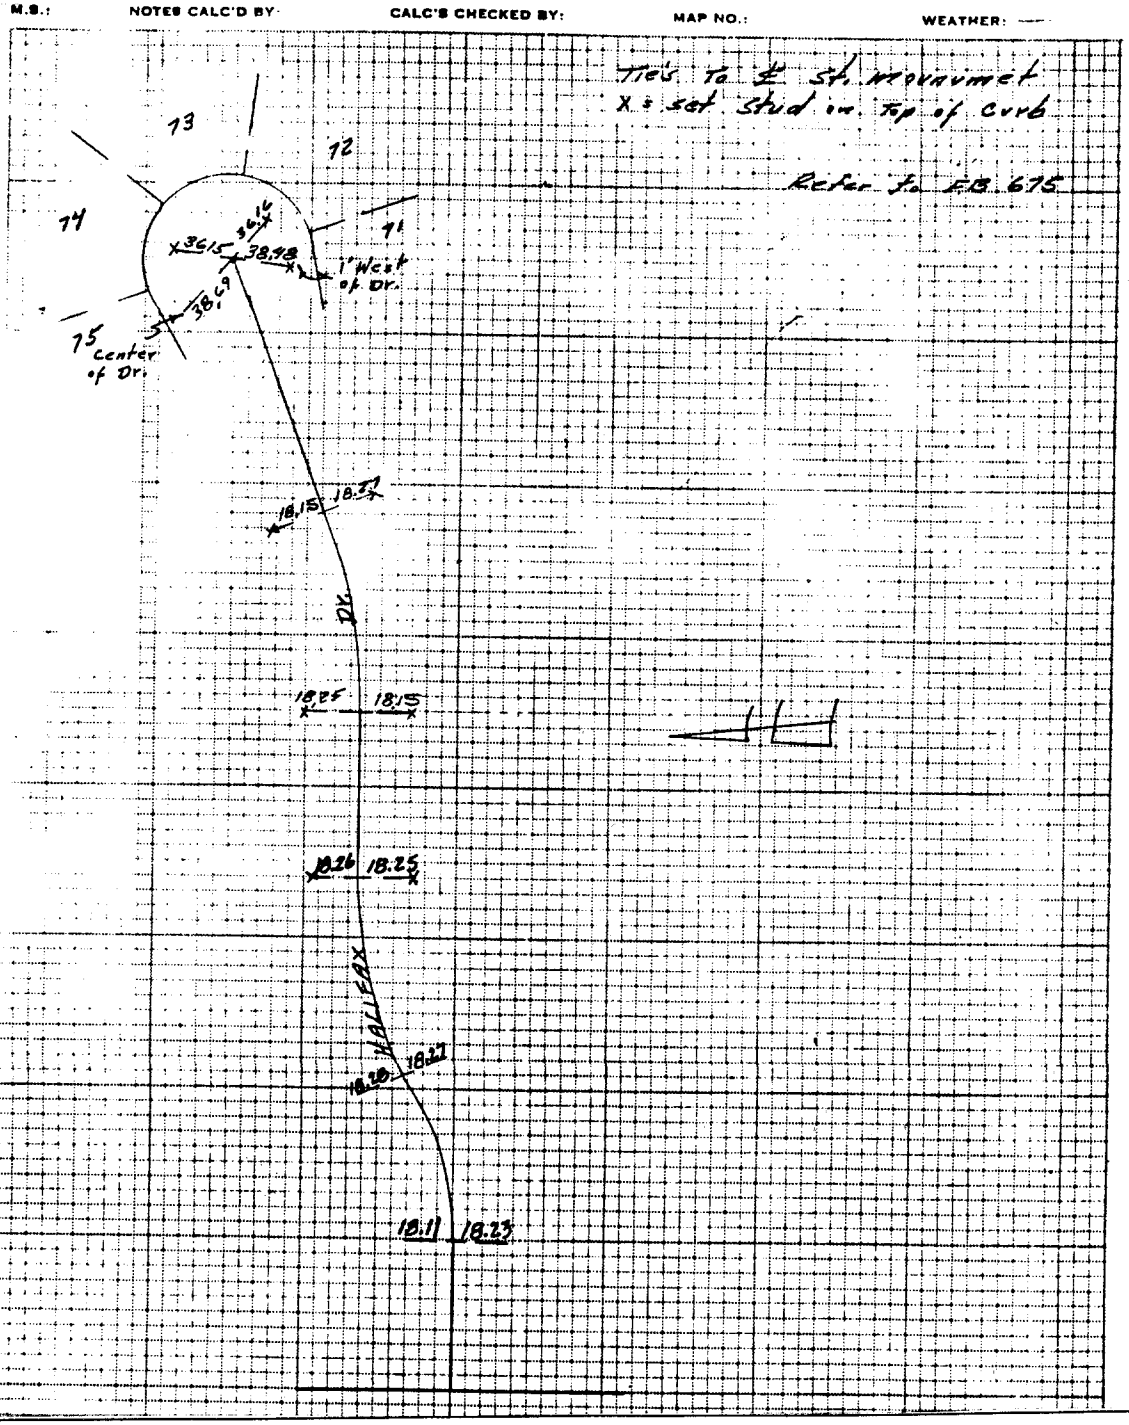


Street: HALLFAX DR. X-Street:

OFFICIAL USE ONLY

× FD. Ramset Nail on T/C
■ FD. "C" Nail on T/C
● FD. LD. & TK. on T/C
○ Set LD. & TK. on T/C

| | | |
|---|---|---|
| Scale: | **OFFICIAL TIE PLAT**<br>**CITY OF RIVERSIDE** | TRACT 3825 |
| Date: | | |
| Drawn by: | *These ties are for the purpose of perpetuating the found monumentation. No claim is made as to the relationship of the points or lines shown hereon to true boundary locations.* | Sheet 1 of 1 |
| W.O.: | | File No.: |
| F.B.: | | |