4055. T/F

Street: HAWARDEN

X-Street: N'LY OF CHAUNCY

OFFICIAL USE ONLY

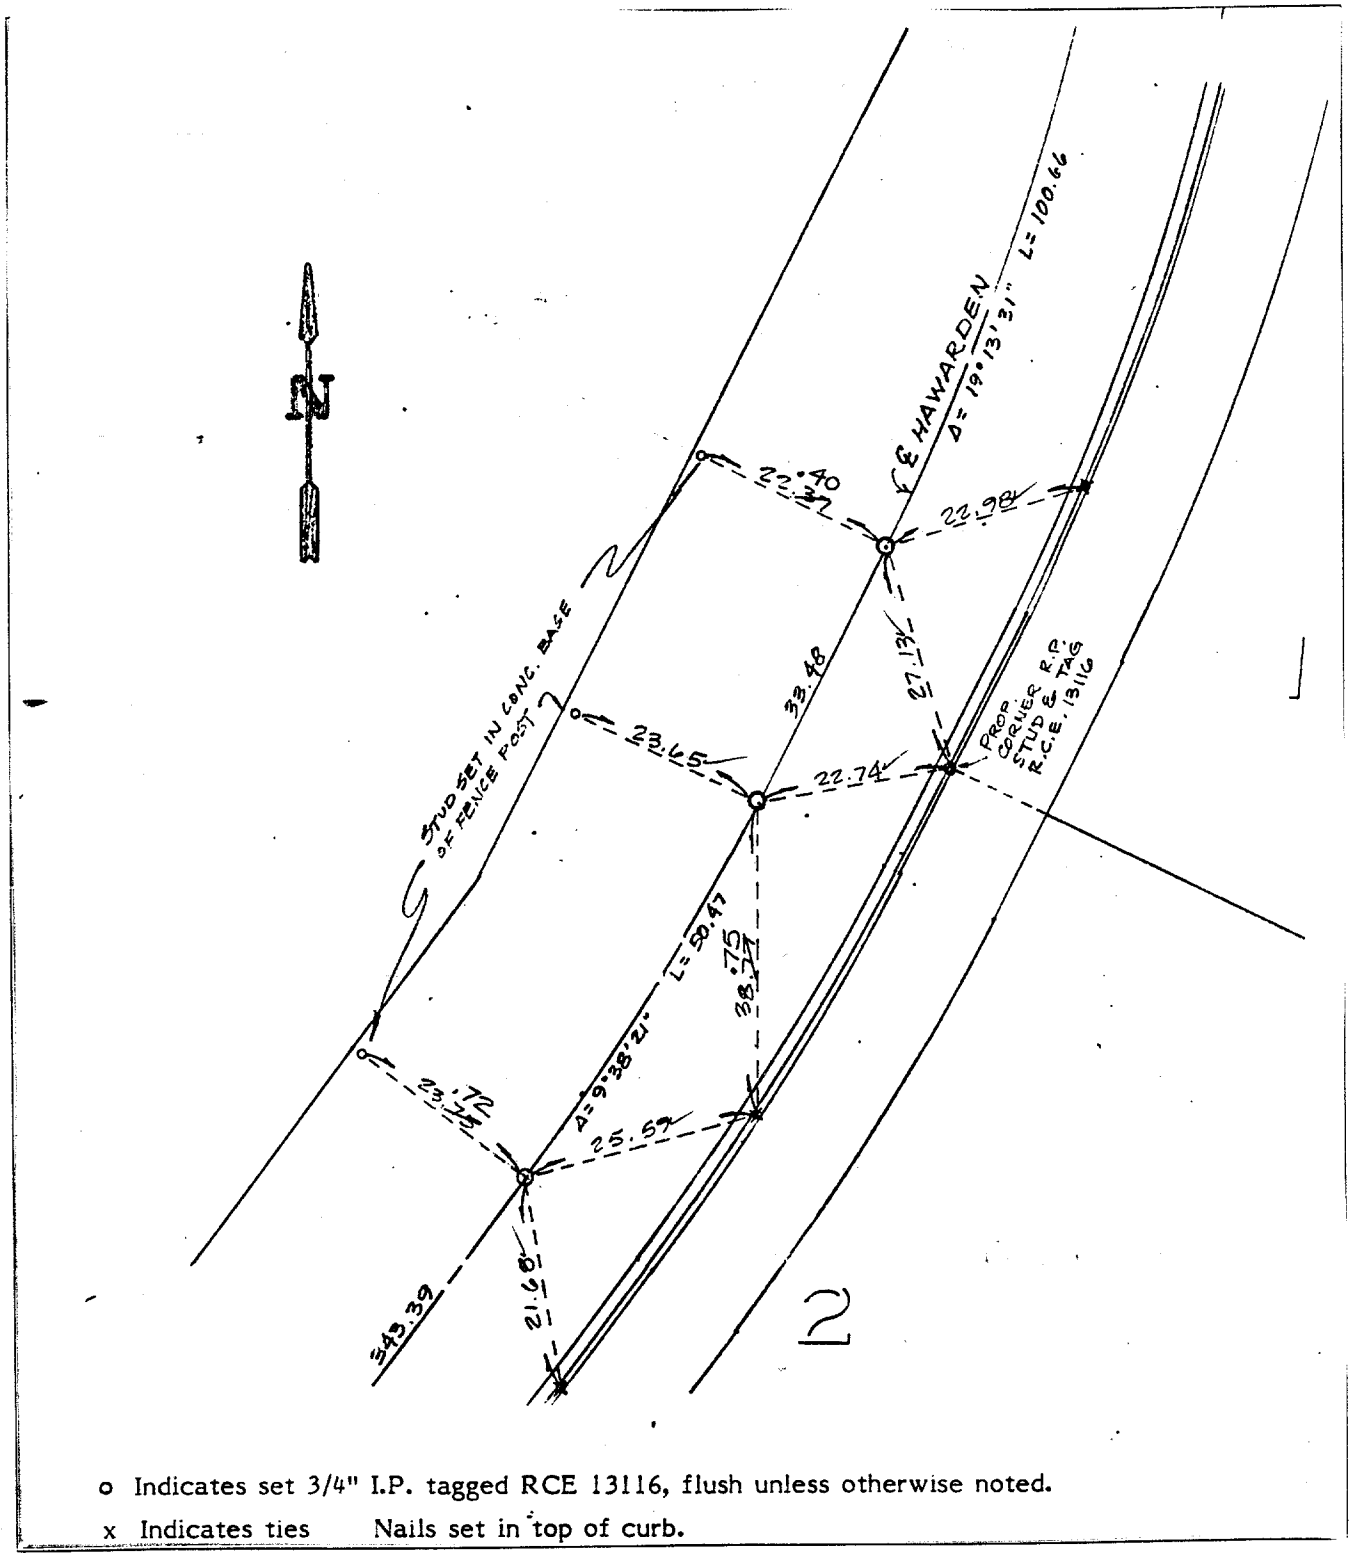

o Indicates set 3/4" I.P. tagged RCE 13116, flush unless otherwise noted.

x Indicates ties Nails set in top of curb.

╳ FD. Ramset Nail on T/C	● FD. LD. & TK. on T/C
■ FD. "C" Nail on T/C	○ Set LD. & TK. on T/C

Scale: 1" = 20' ±	**OFFICIAL TIE PLAT**	TRACT 18763
Date:	**CITY OF RIVERSIDE**	
Drawn by:	*These ties are for the purpose of perpetuating the found monumentation. No claim is made as to the relationship of the points or lines shown hereon to true boundary locations.*	
W.O.:		Sheet 9 of 11
F.B.:		File No.: