4226. TIF

TRACT NO. 2623

SHEFFIELD

Being a Subdivision of portions of lots 23, 7, 8 and 11 of the Church Subdivision, as recorded in Book 6 of Maps, Page 55, and a portion of lot A of Victoria Woods Unit No. 2, Recorded in Book 40 of Maps, Pages 91, 92 and 93, Riverside County Records.

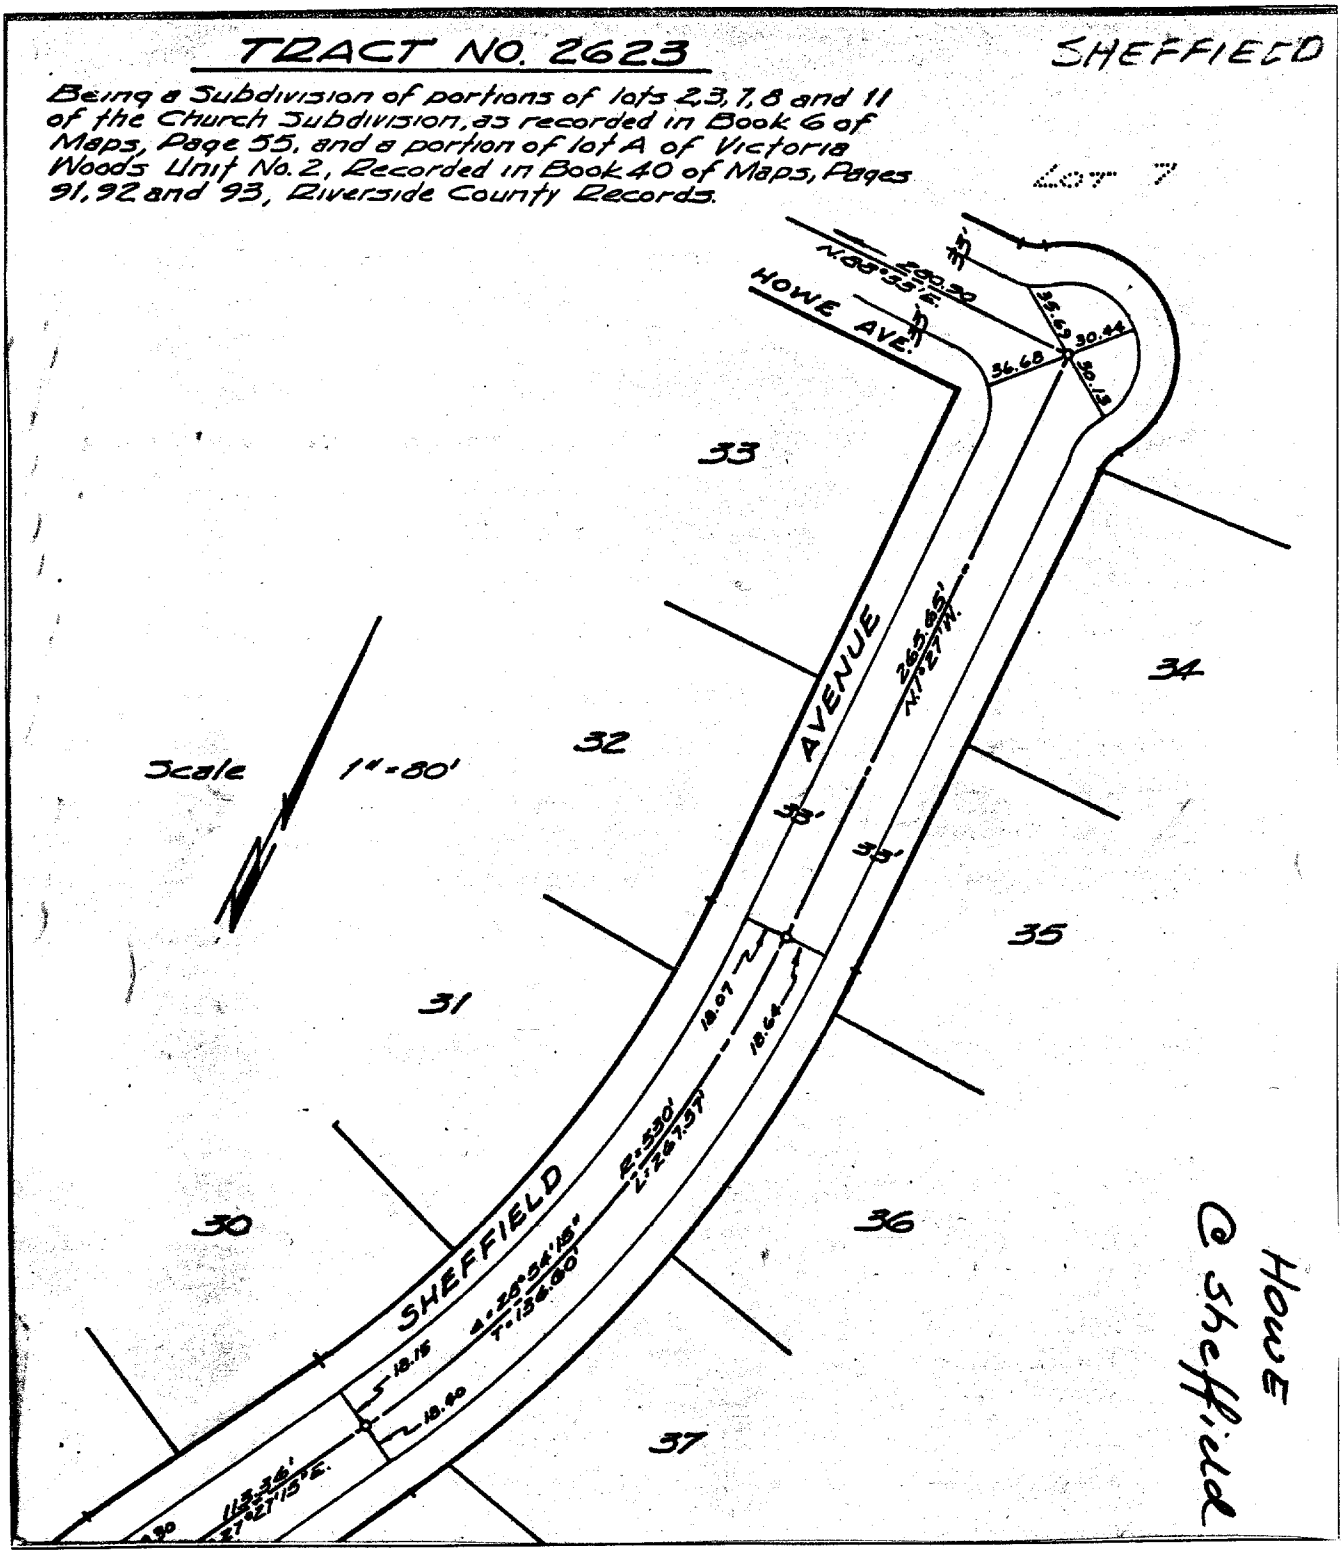

Street: HOWE AVE X-Street: SHEFFIELD AVE

OFFICIAL USE ONLY

✕ FD. Ramset Nail on T/C
■ FD. "C" Nail on T/C
● FD. LD. & TK. on T/C
○ Set LD. & TK. on T/C

Scale:	**OFFICIAL TIE PLAT** CITY OF RIVERSIDE	TR 2623
Date:		
Drawn by:	*These ties are for the purpose of perpetuating the found monumentation. No claim is made as to the relationship of the points or lines shown hereon to true boundary locations.*	Sheet 2 of 2
W.O.: 63-32		File No.:
F.B.: 439 498 549		