4248.TIF

Street: HARRISON ST X-Street: LINCOLN AVE

OFFICIAL USE ONLY

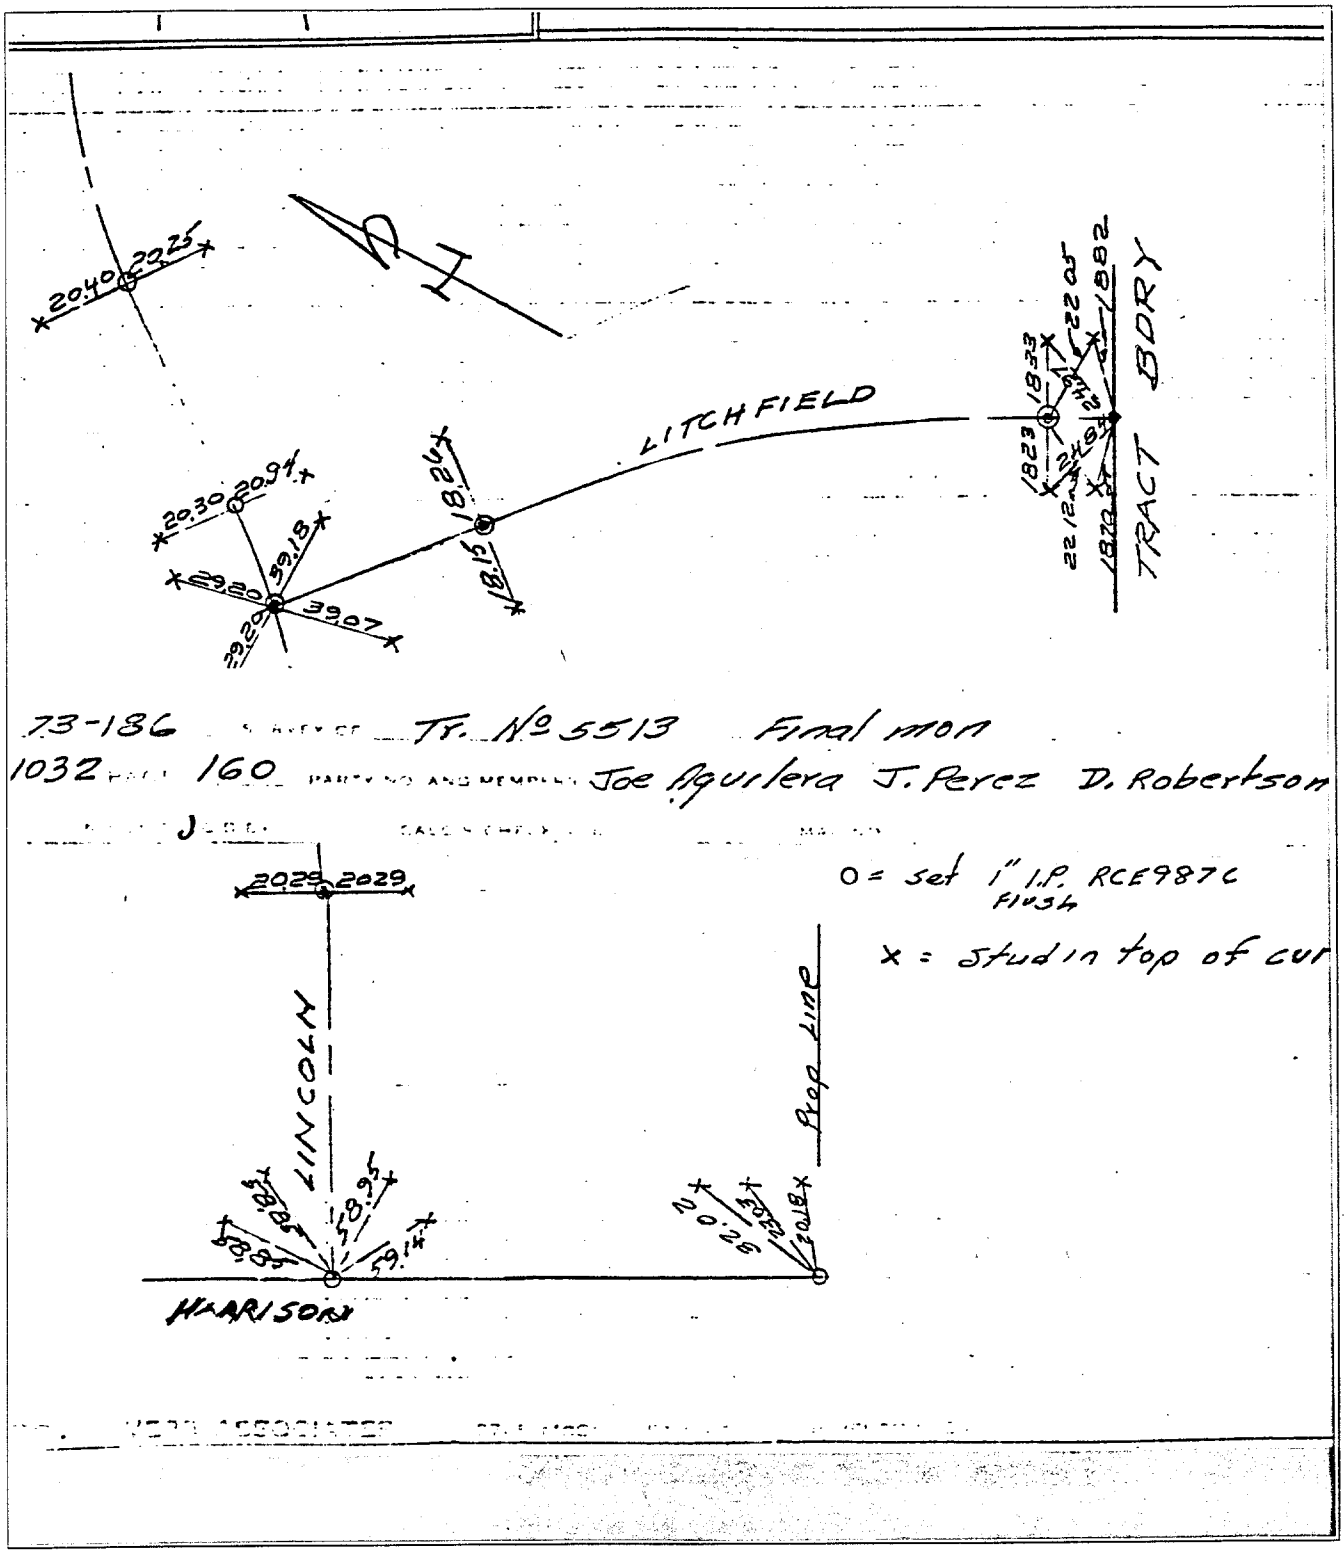

73-186 TR. Nº 5513 Final Mon

1032 160 Joe Aguilera J. Perez D. Robertson

O = set 1" I.P. RCE9870 FLUSH

X = stud in top of cur

✕ FD. Ramset Nail on T/C
■ FD. "C" Nail on T/C
● FD. LD. & TK. on T/C
○ Set LD. & TK. on T/C

Scale:	**OFFICIAL TIE PLAT** CITY OF RIVERSIDE	
Date:		
Drawn by:	*These ties are for the purpose of perpetuating the found monumentation. No claim is made as to the relationship of the points or lines shown hereon to true boundary locations.*	Sheet 1 of 1
W.O.:		File No.:
F.B.:		

10