4500. TIF

Street: JURUPA AVE X-Street: WILDERNESS

OFFICIAL USE ONLY

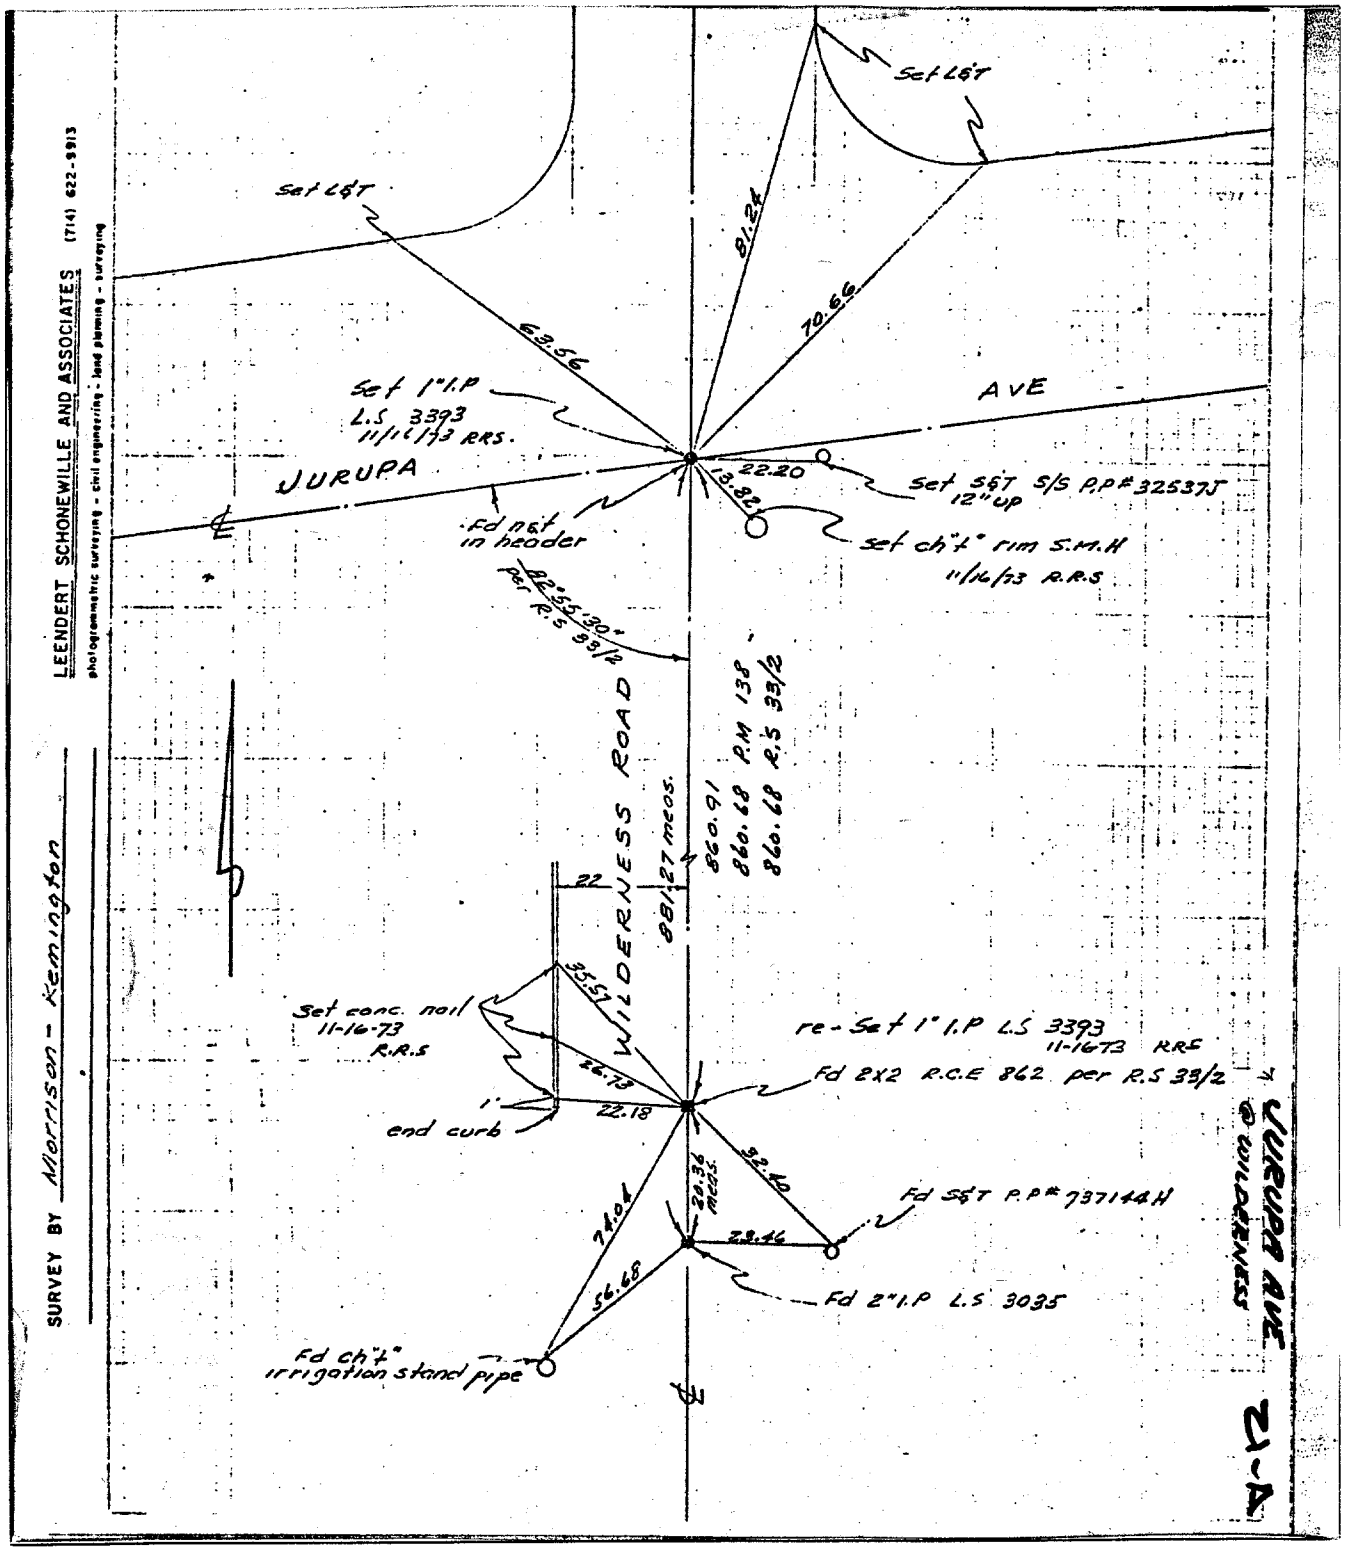


| | | | |
|---|---|---|---|
| ✕ FD. Ramset Nail on T/C | | ● FD. LD. & TK. on T/C | |
| ■ FD. "C" Nail on T/C | | ○ Set LD. & TK. on T/C | |

| | | |
|---|---|---|
| Scale: | **OFFICIAL TIE PLAT**<br>**CITY OF RIVERSIDE** | |
| Date: | | |
| Drawn by: | *These ties are for the purpose of perpetuating the found monumentation. No claim is made as to the relationship of the points or lines shown hereon to true boundary locations.* | Sheet 1 of 1 |
| W.O.: | | File No.: |
| F.B.: | | |

21-A