4964. TIF

J. F. DAVIDSON ASSOCIATES
CIVIL ENGINEERS • SURVEYORS • PLANNERS

F.B. 80-7065/74

SURVEY OF TR 15555-1 ℄ TIES
FOR KEUSDER W.O.No. 80-7065 DATE 6/3/86
SURVEY PARTY MARTINEZ, HOPKINS REF. A.M.

SURVEY NOTES

KAYJAY STREET @ VILLA FRANCA ST.

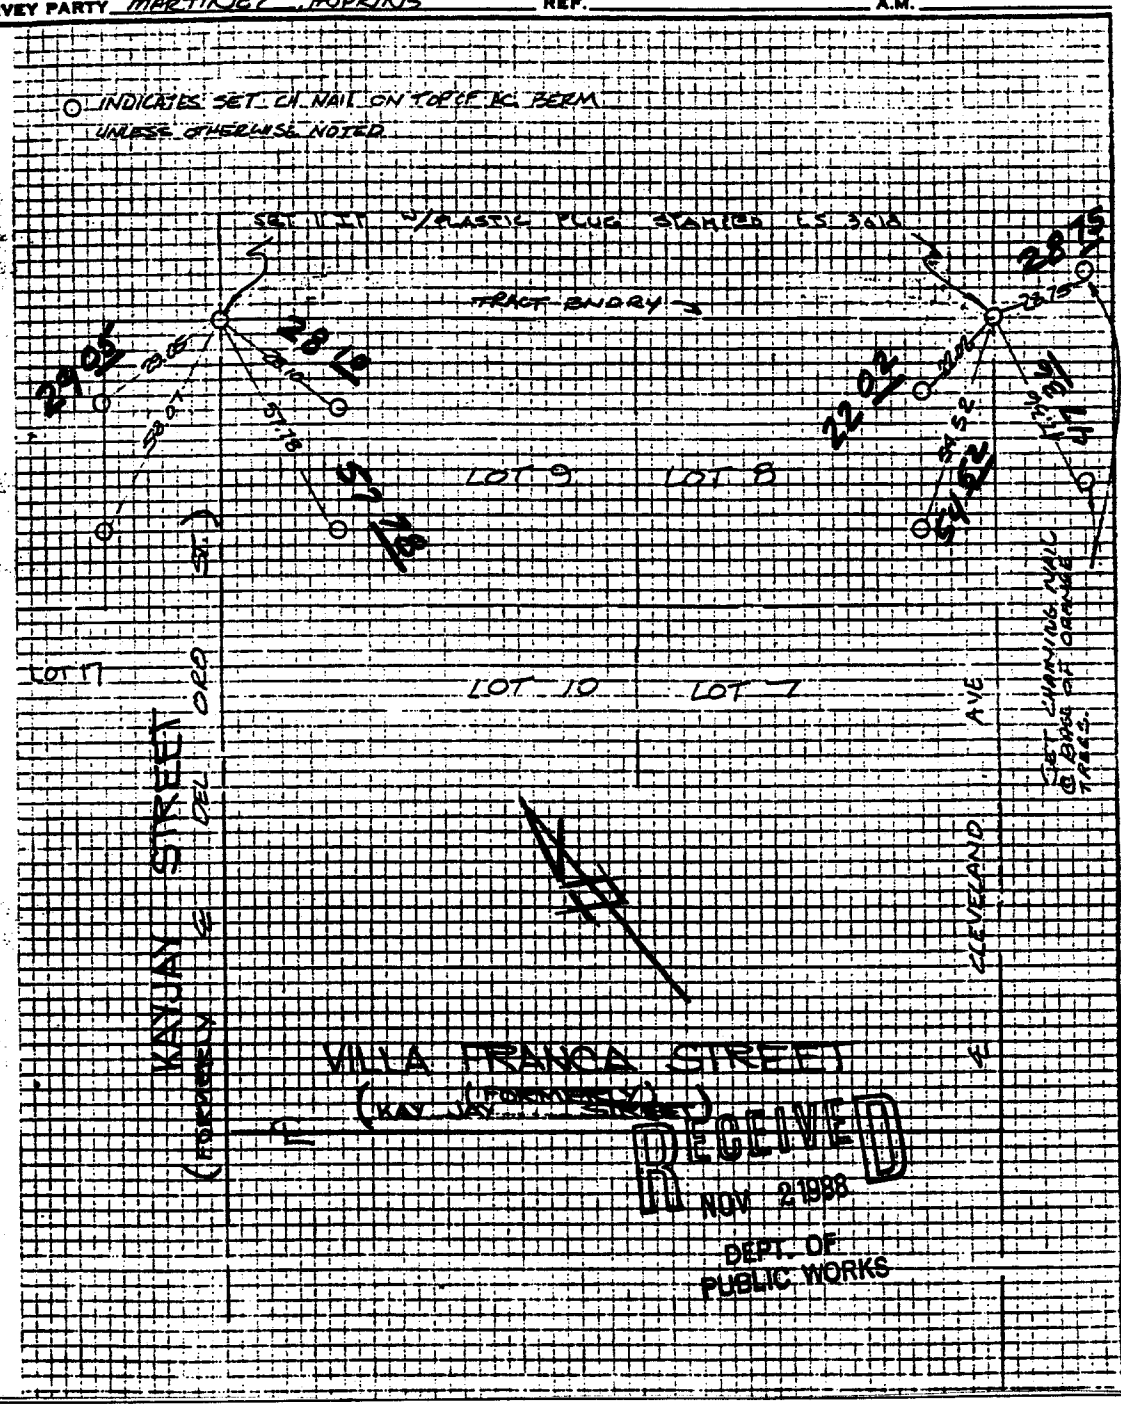

RECEIVED
NOV 2 1988
DEPT. OF PUBLIC WORKS

Street: KAYJAY ST.
X-Street: VILLA FRANCA ST.
OFFICIAL USE ONLY

× FD. Ramset Nail on T/C
■ FD. "C" Nail on T/C
● FD. LD. & TK. on T/C
○ Set LD. & TK. on T/C

Scale:	**OFFICIAL TIE PLAT** **CITY OF RIVERSIDE**	TRACT 15555-1
Date: 6/3/86		
Drawn by:	*These ties are for the purpose of perpetuating the found monumentation. No claim is made as to the relationship of the points or lines shown hereon to true boundary locations.*	Sheet 1 of 1
W.O.: 80-7065		File No.:
F.B.: 80-7065/74		