5135. T1F

Street: MARAVILLA DR. X-Street: VALENCIA HILL DR.

OFFICIAL USE ONLY

BEING A SUBDIVISION OF A PORTION OF THE S.E. 1/4 OF SECTION 20, T.2S., R.4W., S.B.B.&M.

Scale: 1"=50'

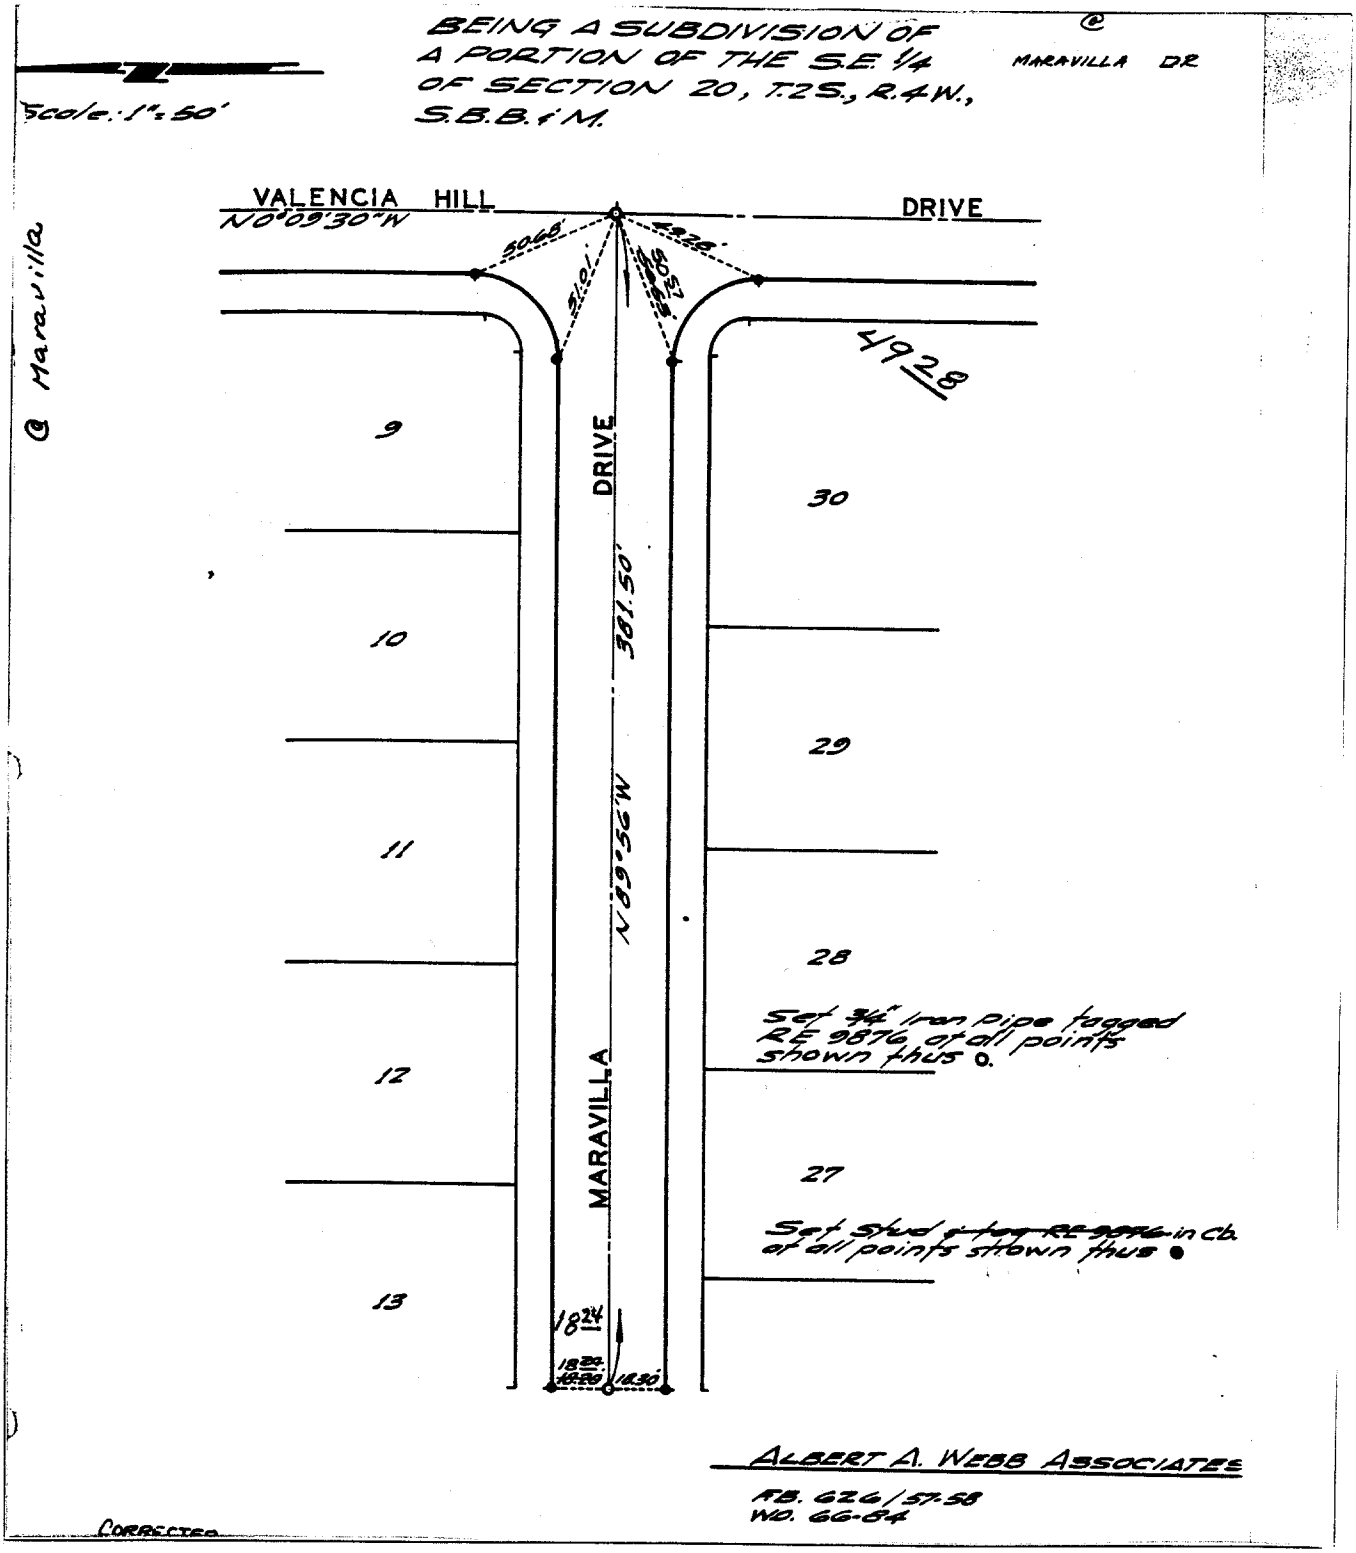

× FD. Ramset Nail on T/C
■ FD. "C" Nail on T/C
● FD. LD. & TK. on T/C
○ Set LD. & TK. on T/C

Scale: 1"=50'	**OFFICIAL TIE PLAT** CITY OF RIVERSIDE	TRACT NO 2881
Date:		
Drawn by:		
W.O.: 66-84	*These ties are for the purpose of perpetuating the found monumentation. No claim is made as to the relationship of the points or lines shown hereon to true boundary locations.*	Sheet 2 of 5
F.B.: 626/57-58		File No.: