5141.TIF

Street: MARCUS RD. X-Street: SANDHILL

OFFICIAL USE ONLY

J.F. Davidson Associates, Inc. F.B. 1145/77
ENGINEERING PLANNING SURVEYING
ARCHITECTURE LANDSCAPE ARCHITECTURE

SURVEY OF 4 TIES (R22275-1) SHEET 2 OF 8 SHEETS

FOR VAN DAELE W.O. No. 1145 Date 3-9-90

SURVEY PARTY CENNAROZZI TENNEY REF. A.M.

SANDHILL & MARCUS RD. & SANDHILL

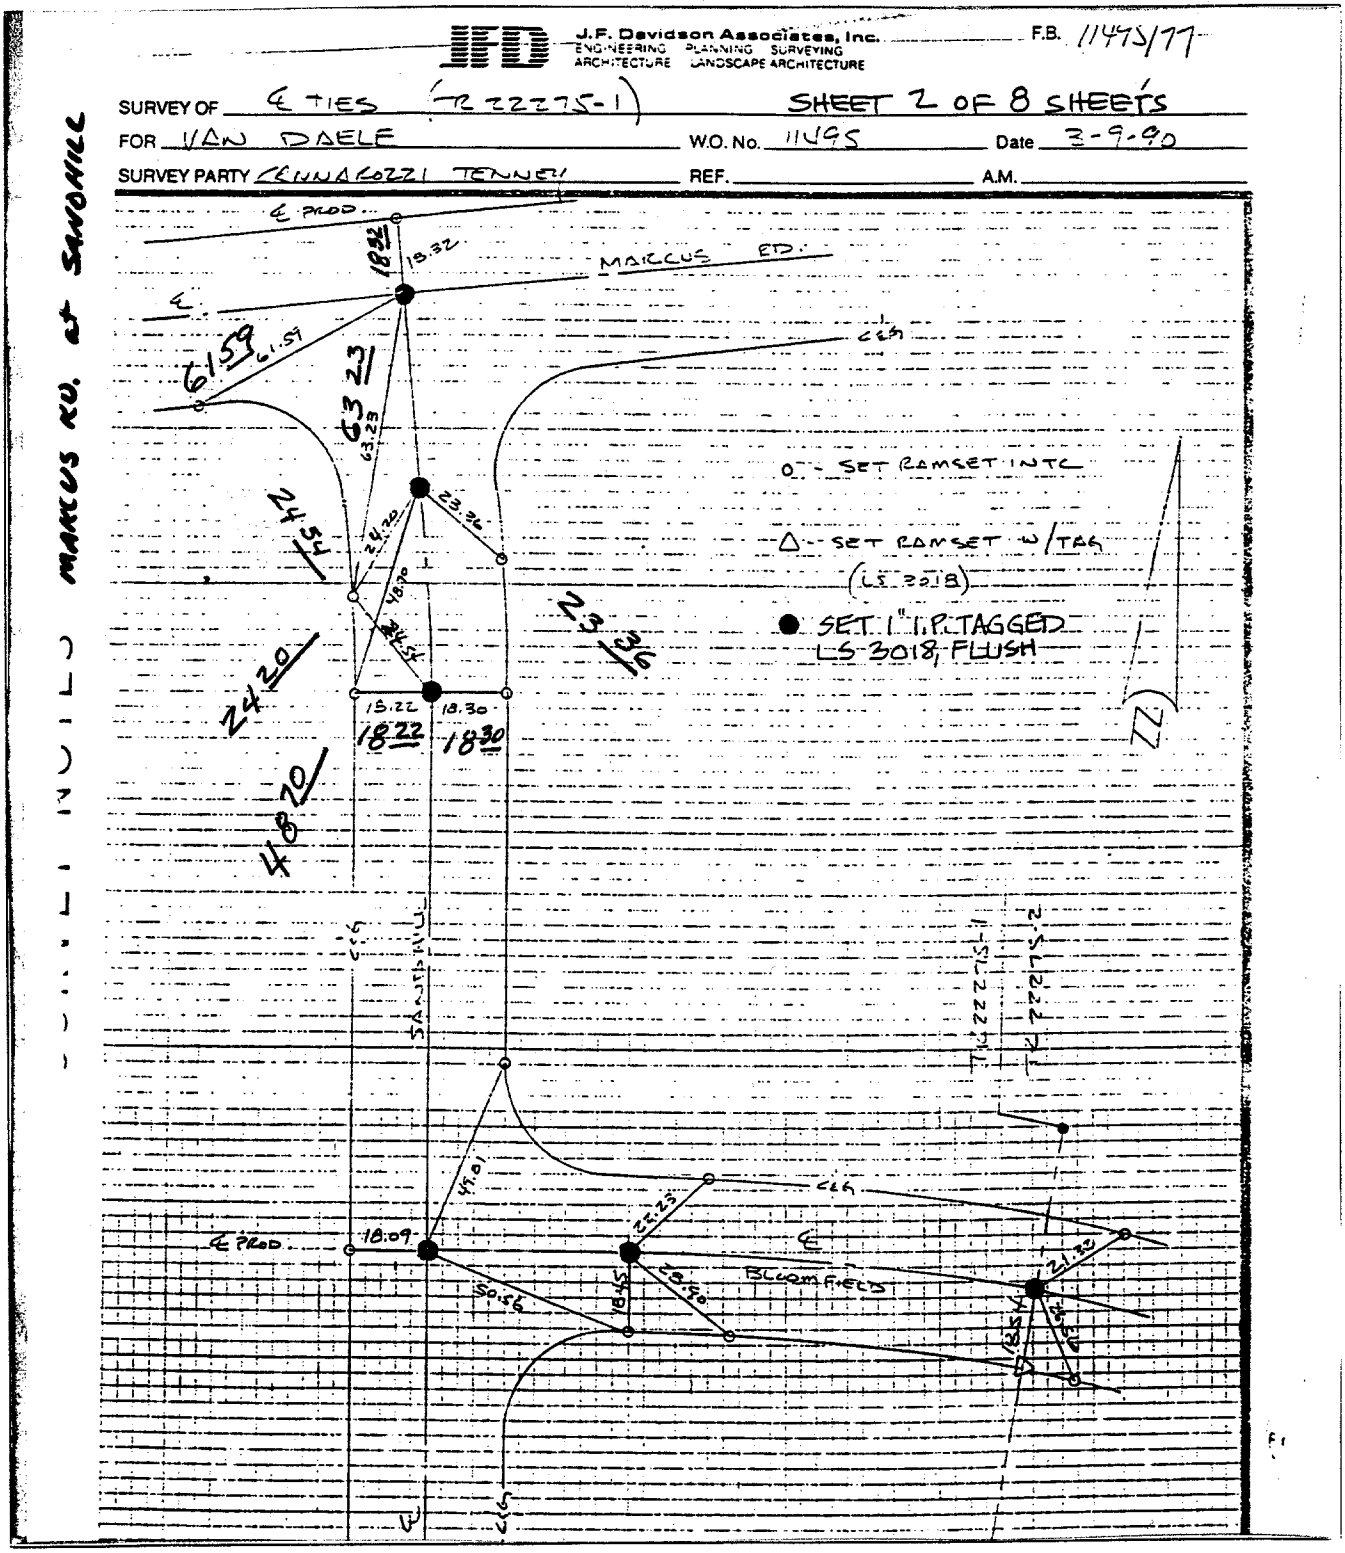

✕ FD. Ramset Nail on T/C ● FD. LD. & TK. on T/C

■ FD. "C" Nail on T/C ○ Set LD. & TK. on T/C

Scale:	**OFFICIAL TIE PLAT** **CITY OF RIVERSIDE**	
Date:		
Drawn by:	*These ties are for the purpose of perpetuating the found monumentation. No claim is made as to the relationship of the points or lines shown hereon to true boundary locations.*	Sheet 2 of 8
W.O.:		File No.:
F.B.:		