5238.TIF

J.F. Davidson Associates, Inc.
ENGINEERING PLANNING SURVEYING
LANDSCAPE ARCHITECTURE

F.B. 13251/339

SURVEY OF CENTERLINE TIES TR 22653-2 Sht. 2 of 3

FOR MC MILLAN

W.O. No. 13251 Date 10-2-95

SURVEY PARTY PADILLA | VERA REF. A.M.

Street: MEDFORD ST. X-Street: STONY BROOK CIR.

OFFICIAL USE ONLY

SURVEY NOTES

MEDFORD ST @ STONY BROOK CIR.
@ BURLINGTON CIR.

LICENSED LAND SURVEYOR
RICHARD XAVIER GARCIA
L.S. 7032
EXP. 9-30-98
STATE OF CALIFORNIA

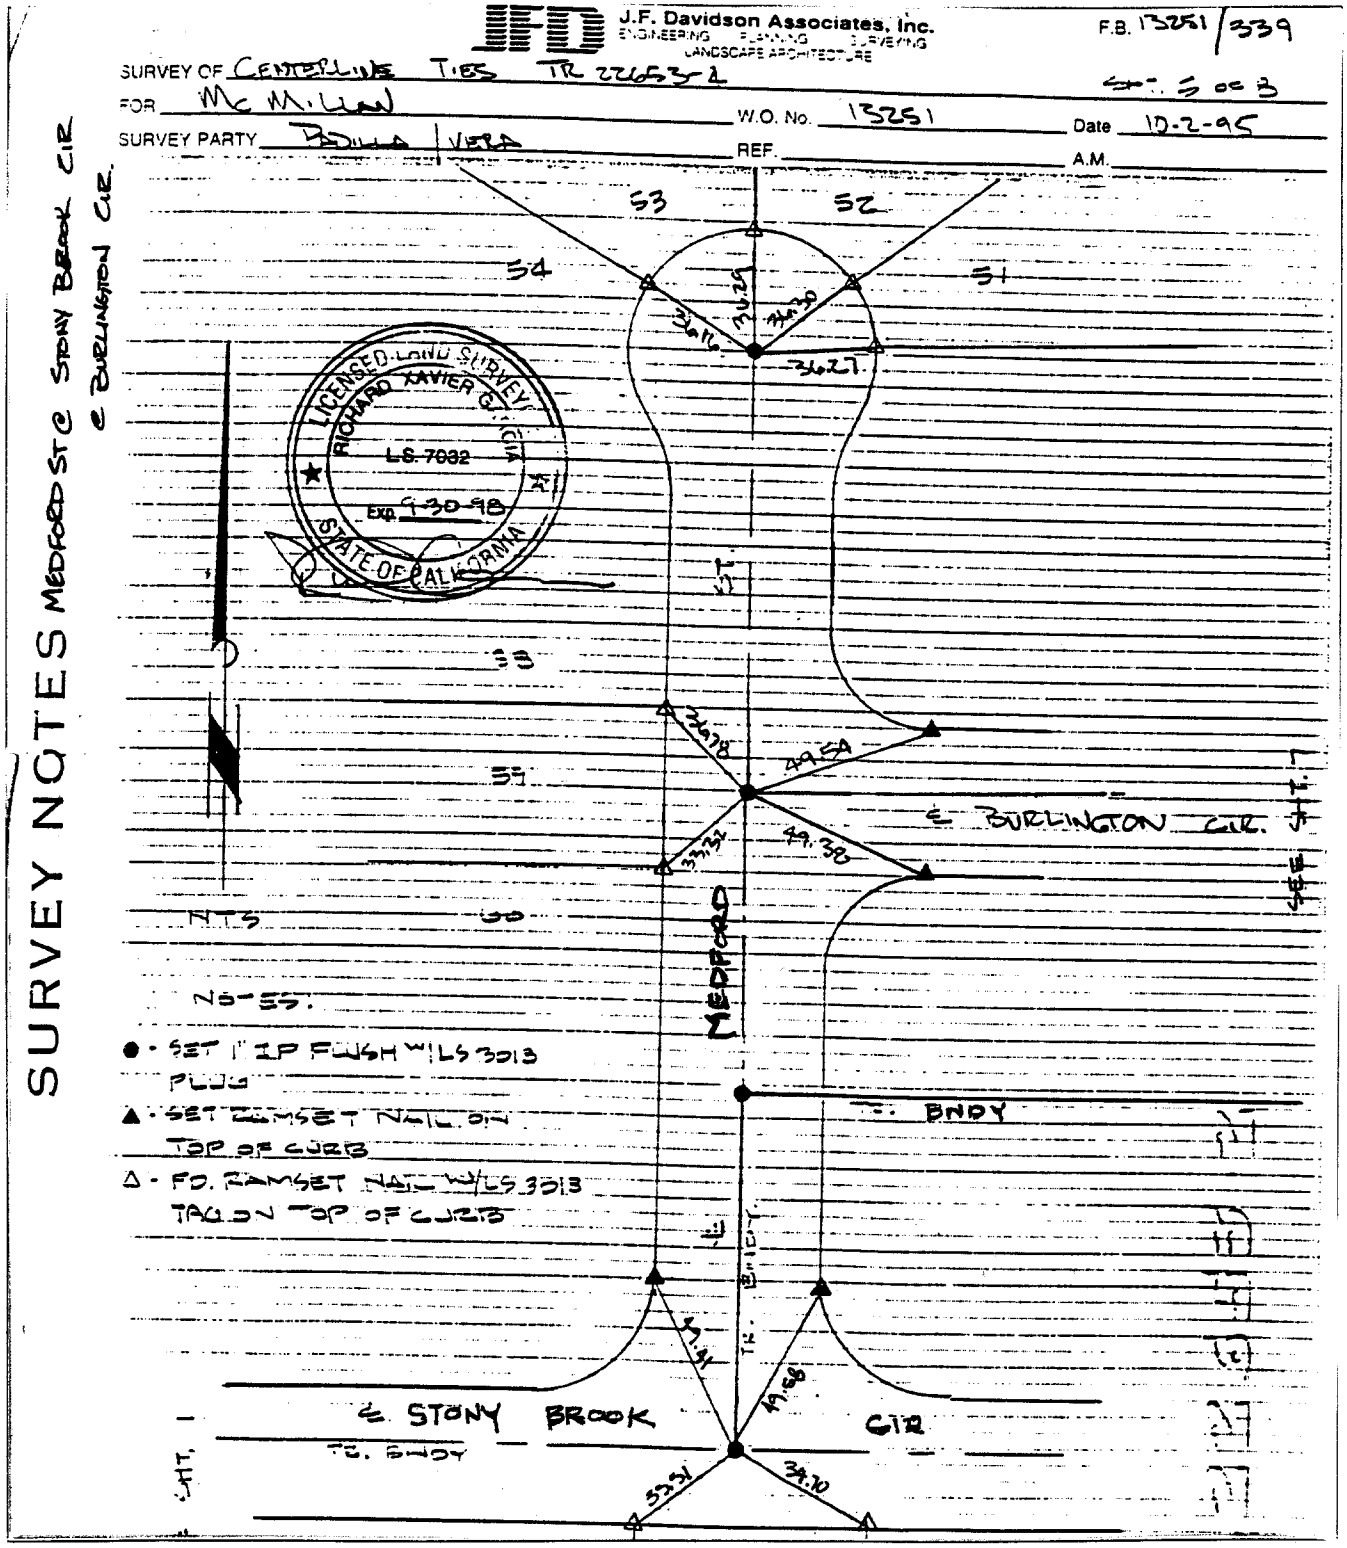

● - SET 1" IP FLUSH W/LS 3013 PLUG

▲ - SET RAMSET NAIL ON TOP OF CURB

Δ - FD. RAMSET NAIL W/LS 3013 TAG ON TOP OF CURB

× FD. Ramset Nail on T/C
■ FD. "C" Nail on T/C
● FD. LD. & TK. on T/C
○ Set LD. & TK. on T/C

Scale:	**OFFICIAL TIE PLAT** CITY OF RIVERSIDE	
Date:		
Drawn by:	*These ties are for the purpose of perpetuating the found monumentation. No claim is made as to the relationship of the points or lines shown hereon to true boundary locations.*	
W.O.:		Sheet 1 of 1
F.B.:		File No.: