5425, T/F

Street: MORRISTOWN DR. X-Street: CAMERON DR. & DELTA WAY

OFFICIAL USE ONLY

PARTY NO AND MEMBERS: Bunky Lovejoy F.B 1032 PAGE 199

M.S | NOTES CALC'D BY | CALC'S CHECKED BY | MAP NO.: | WEATHER

Note ● = Set 1" IP RCE 9876 Flush
X = Set Stud & Tag on Top curb on side lot line prod
Rear cor. for Lots 1 THRU 20 are Tag RCE 9876 in Face wall

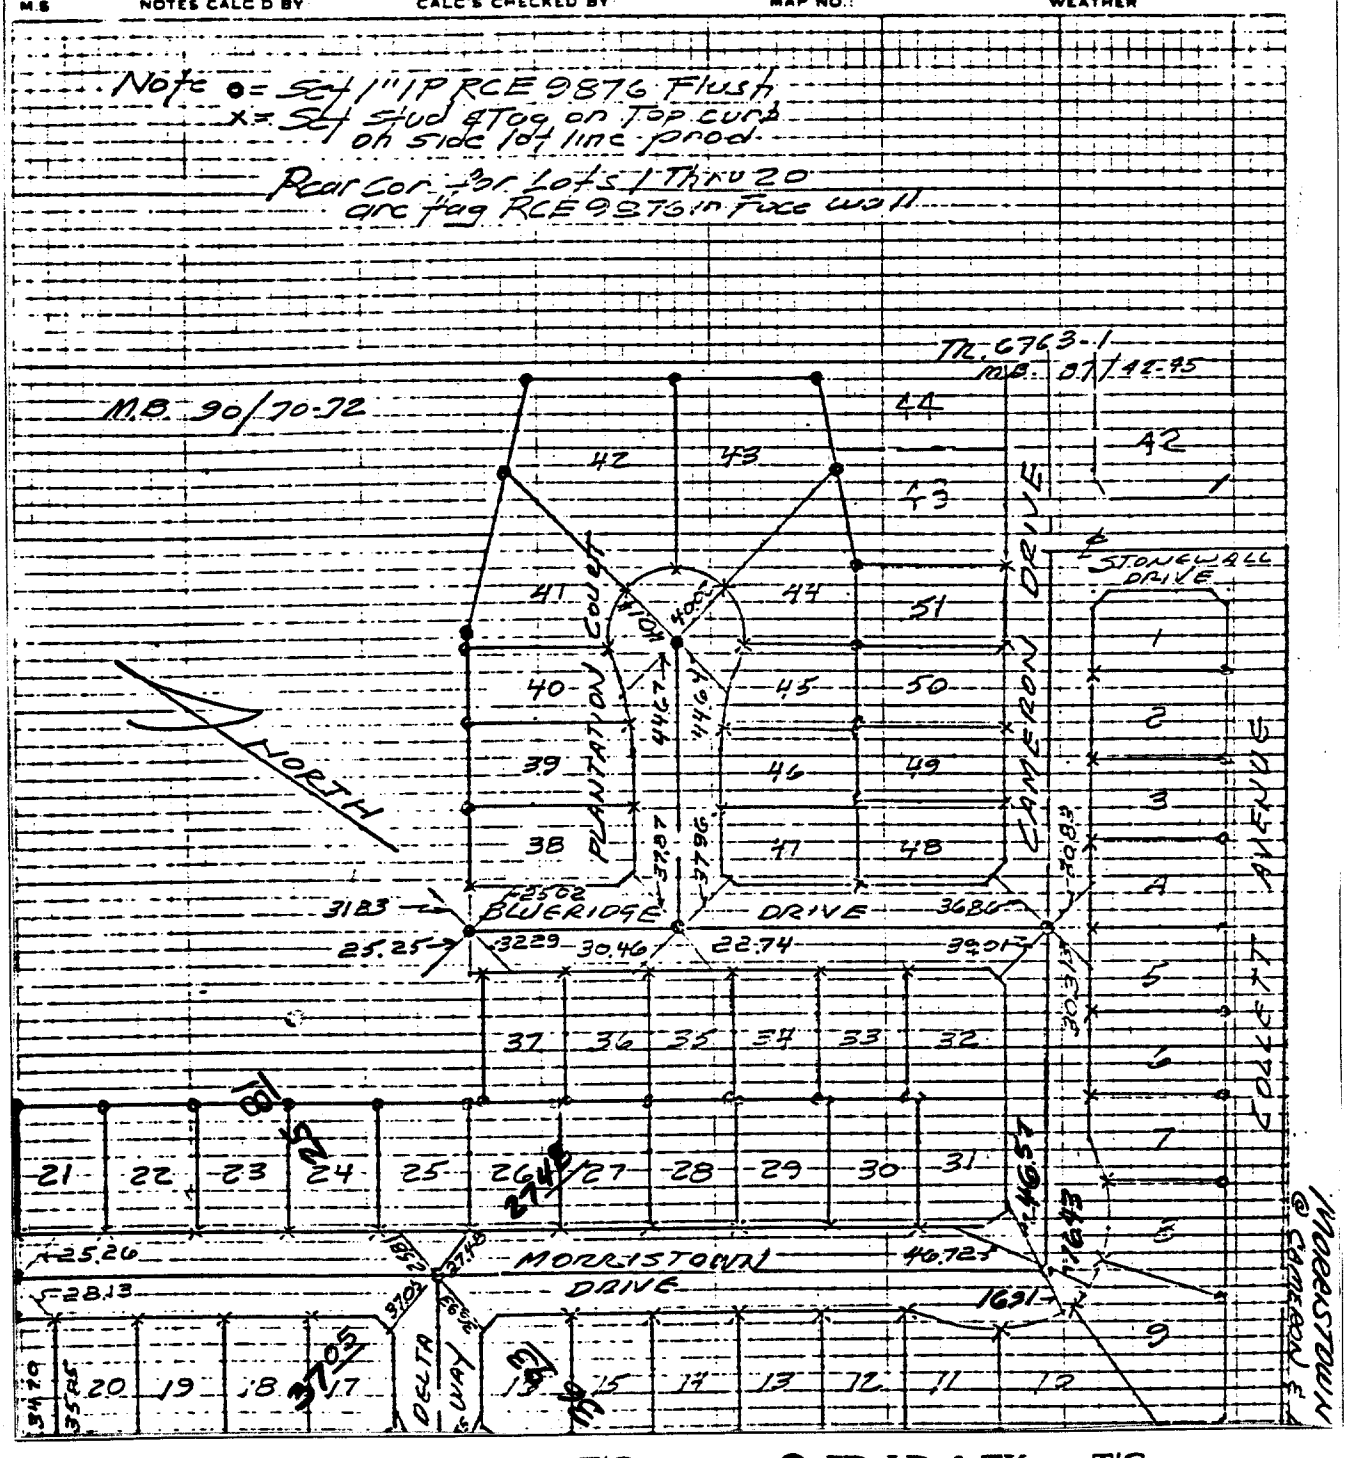

× FD. Ramset Nail on T/C
■ FD. "C" Nail on T/C
● FD. LD. & TK. on T/C
○ Set LD. & TK. on T/C

Scale:	**OFFICIAL TIE PLAT**	TR 6763-2
Date: 7-3-78	**CITY OF RIVERSIDE**	
Drawn by:		
W.O.:	*These ties are for the purpose of perpetuating the found monumentation. No claim is made as to the relationship of the points or lines shown hereon to true boundary locations.*	Sheet 1 of 1
F.B.: 1032		File No.: