5532. TIF

OF ± TIES TR. 9787 DATE 12-20-84 J.O. 84-2-3

IO. AND MEMBERS FRANCIS, DEMERS F.B. PAGE 1

NOTES CALC'D BY: CALC'S CHECKED BY: MAP NO.: WEATHER:

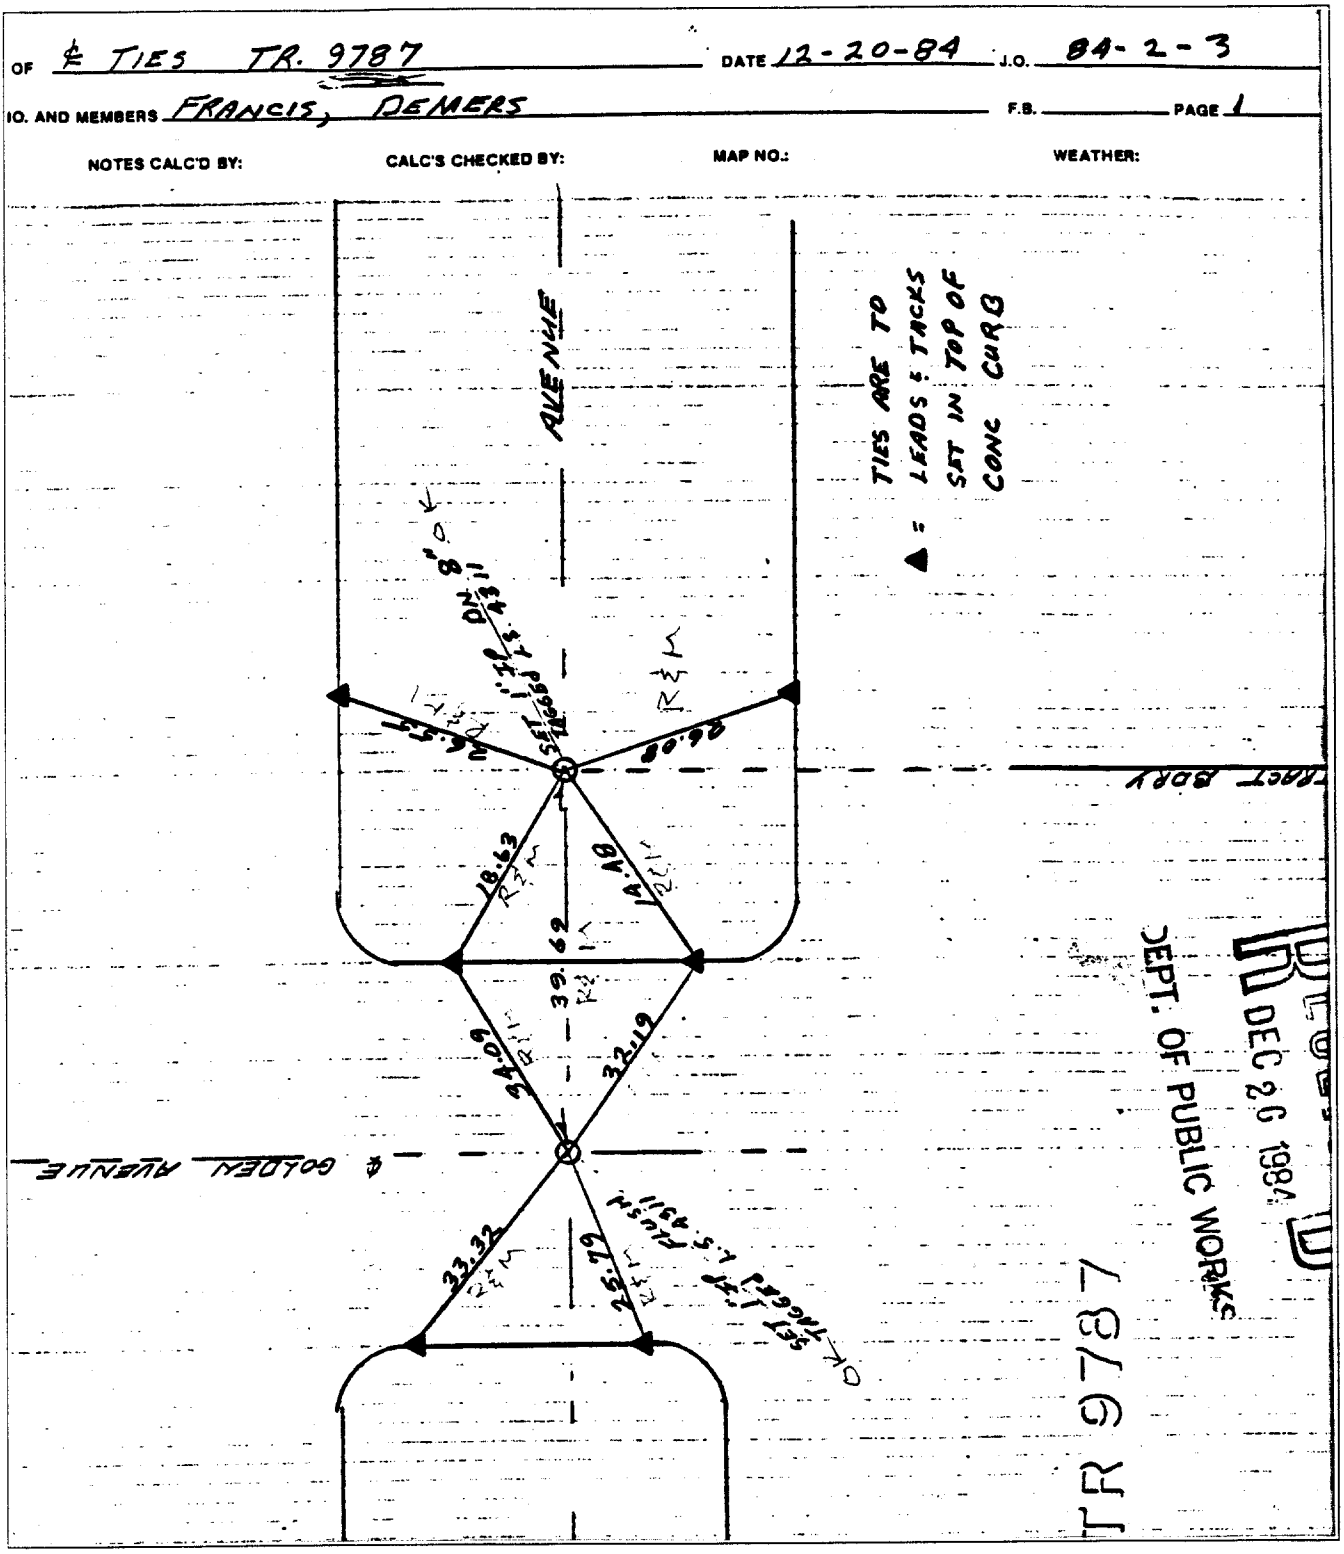

Street: Golden Ave X-Street: Magnolia Ave

OFFICIAL USE ONLY

× FD. Ramset Nail on T/C ● FD. LD. & TK. on T/C

■ FD. "C" Nail on T/C ○ Set LD. & TK. on T/C

Scale:	**OFFICIAL TIE PLAT** CITY OF RIVERSIDE	
Date:		
Drawn by:		
W.O.:	*These ties are for the purpose of perpetuating the found monumentation. No claim is made as to the relationship of the points or lines shown hereon to true boundary locations.*	Sheet 1 of 1
F.B.:		File No.:

314