SUBTIE

Street: BARRANCA DR. X-Street: HEALY PL.

OFFICIAL USE ONLY

SURVEY OF TR 11676

FOR FOLEY W.O.No. 9016 DATE 11-12-86

SURVEY PARTY ANDREWS, MATTERA REF. A.M.

1-9-90 J.M.

● INDICATES SET 1" IP w/ PP STAMPED LS 3018 TAG FLUSH UNLESS OTHERWISE NOTED

○ INDICATES SET RAMSET ON TC.

△ INDICATES SET RAMSET w/ LS 3018 TAG ON TC @ SIDE LOT LINE PROD.

SEE SHEET 163

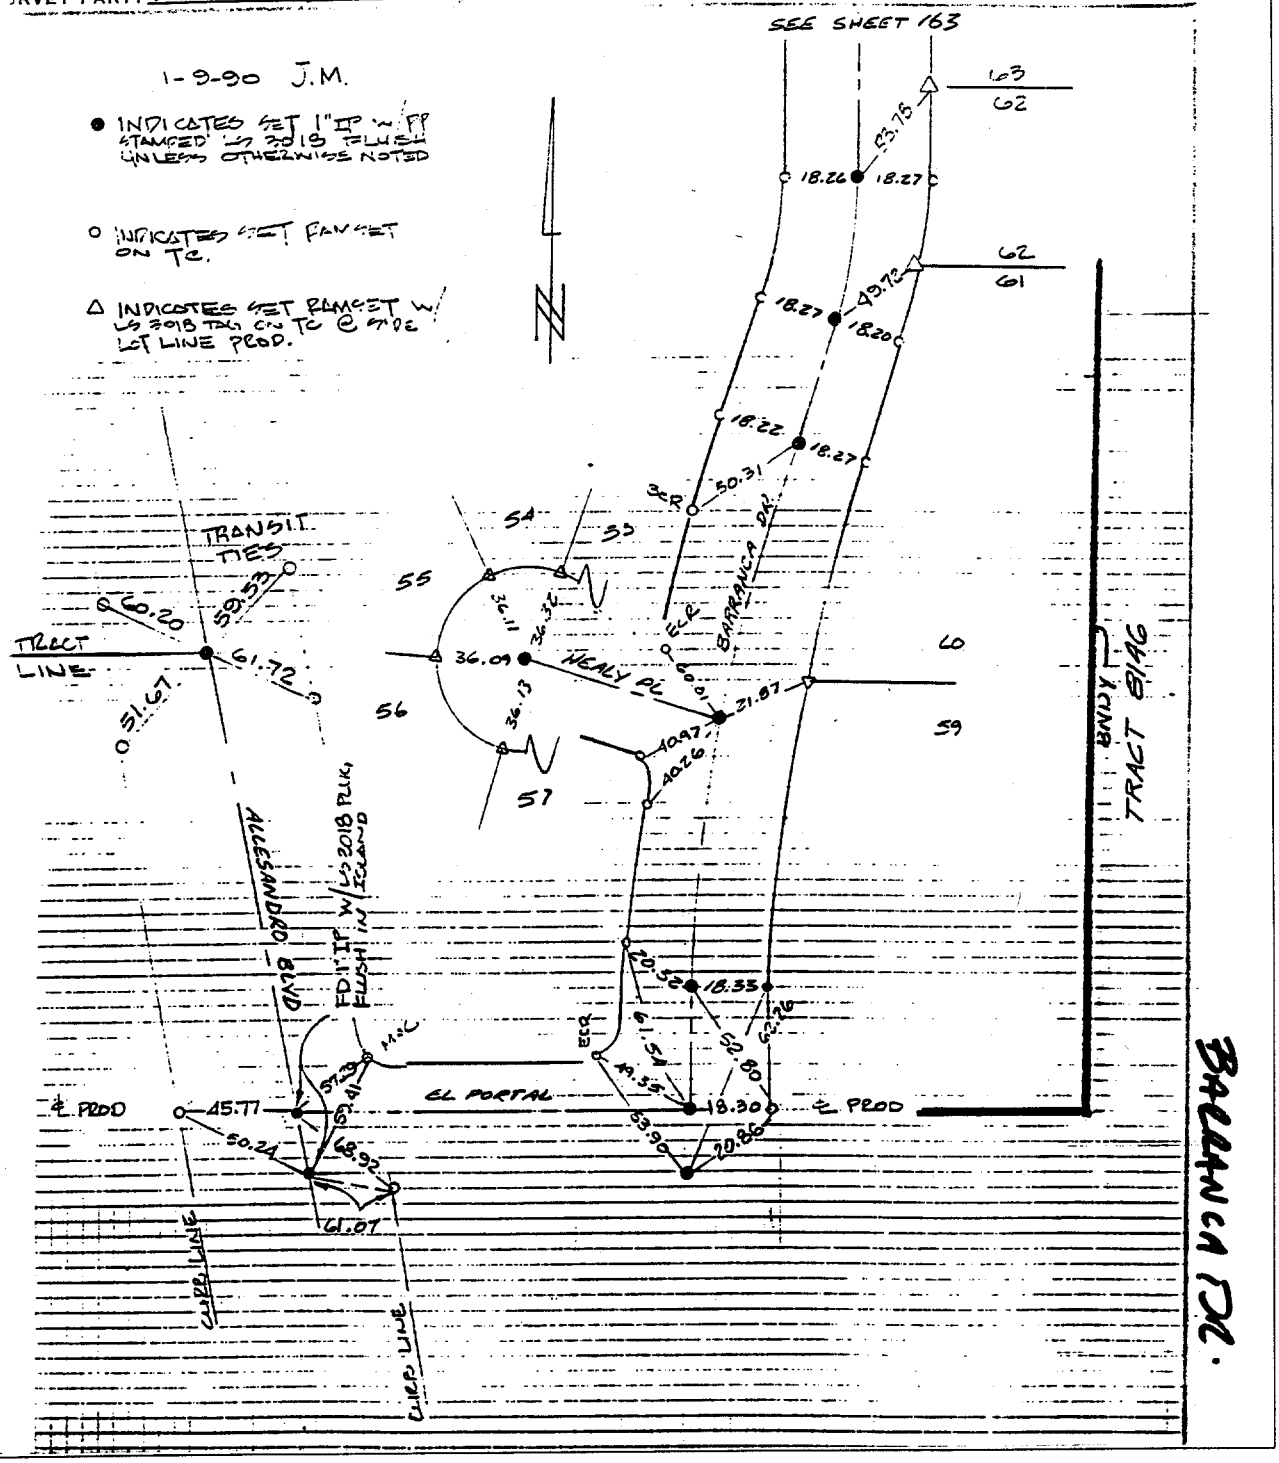

× FD. Ramset Nail on T/C ● FD. LD. & TK. on T/C

■ FD. "C" Nail on T/C ○ Set LD. & TK. on T/C

Scale:	**OFFICIAL TIE PLAT** **CITY OF RIVERSIDE**	
Date:		
Drawn by:	*These ties are for the purpose of perpetuating the found monumentation. No claim is made as to the relationship of the points or lines shown hereon to true boundary locations.*	
W.O.:		Sheet 1 of 1
F.B.:		File No.: