Street: MULBERRY ST. X-Street: 14 TH ST.

OFFICIAL USE ONLY

5837-T/F

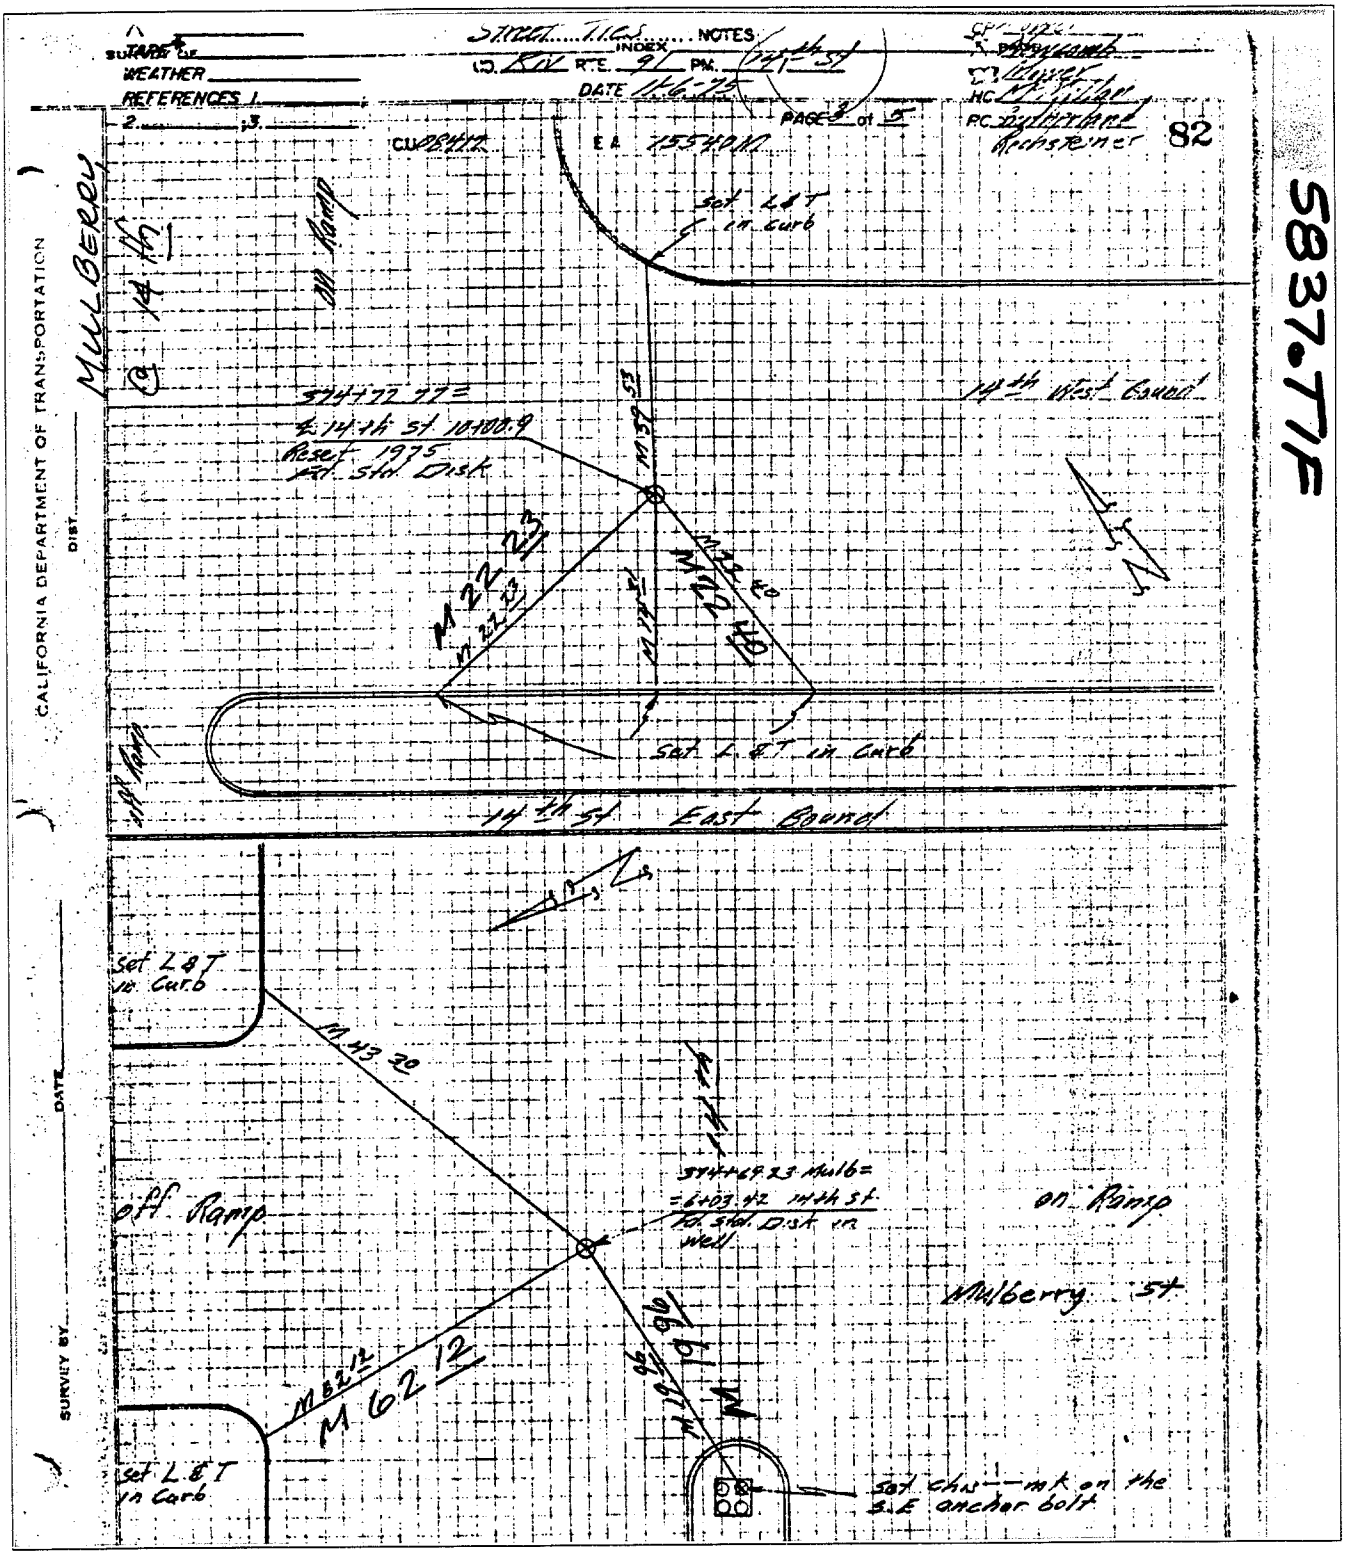


| | |
|---|---|
| ✕ | FD. Ramset Nail on T/C |
| ■ | FD. "C" Nail on T/C |
| ● | FD. LD. & TK. on T/C |
| ○ | Set LD. & TK. on T/C |

| | | |
|---|---|---|
| Scale: | **OFFICIAL TIE PLAT**<br>**CITY OF RIVERSIDE** | |
| Date: | | |
| Drawn by: | | |
| W.O.: | *These ties are for the purpose of perpetuating the found monumentation. No claim is made as to the relationship of the points or lines shown hereon to true boundary locations.* | Sheet 1 of 1 |
| F.B.: | | File No.: |