Street: MULBERRY ST. X-Street: SPRING GARDEN

5845.TIF

OFFICIAL USE ONLY

4 TIES
N. MULBERRY & SPRING GARDEN

1-3-SC
RINGSTROM
THRELKELD
RUSSELL MADE
TIE SHEET (R)

GOLDEN ACRES SUB
15/35

LEAHE KNOLLS
25/94-5

R/S 23/32

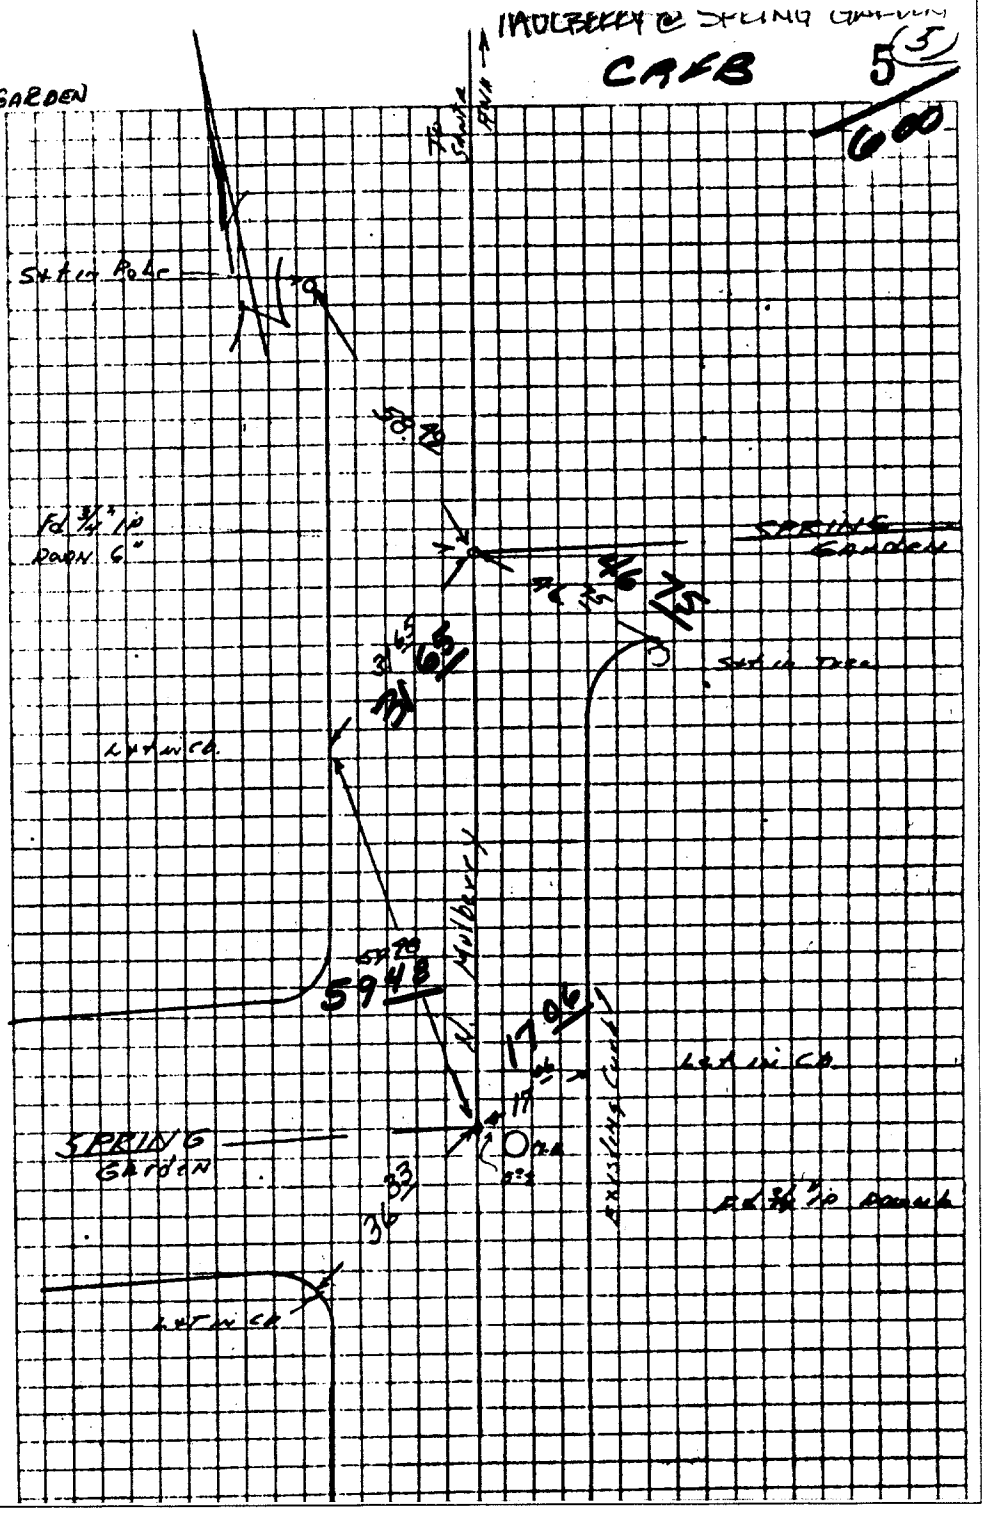

× FD. Ramset Nail on T/C
■ FD. "C" Nail on T/C
● FD. LD. & TK. on T/C
○ Set LD. & TK. on T/C

Scale:	**OFFICIAL TIE PLAT** **CITY OF RIVERSIDE**	
Date:		
Drawn by:	*These ties are for the purpose of perpetuating the found monumentation. No claim is made as to the relationship of the points or lines shown hereon to true boundary locations.*	Sheet 1 of 1
W.O.:		File No.:
F.B.:		