Street: NEZ PERCE TRAIL X-Street: SEMINOLE PASSAGE

5964.TIF

OFFICIAL USE ONLY

WALTER I. WILLIAMS
LAND SURVEYOR
1399A W. COLTON AVE.
REDLANDS, CA 92374
(714) 798-5151

TRACT 19330
MB 151/94-98

CENTERLINE TIES

PAGE 4 OF 5

10/13/86

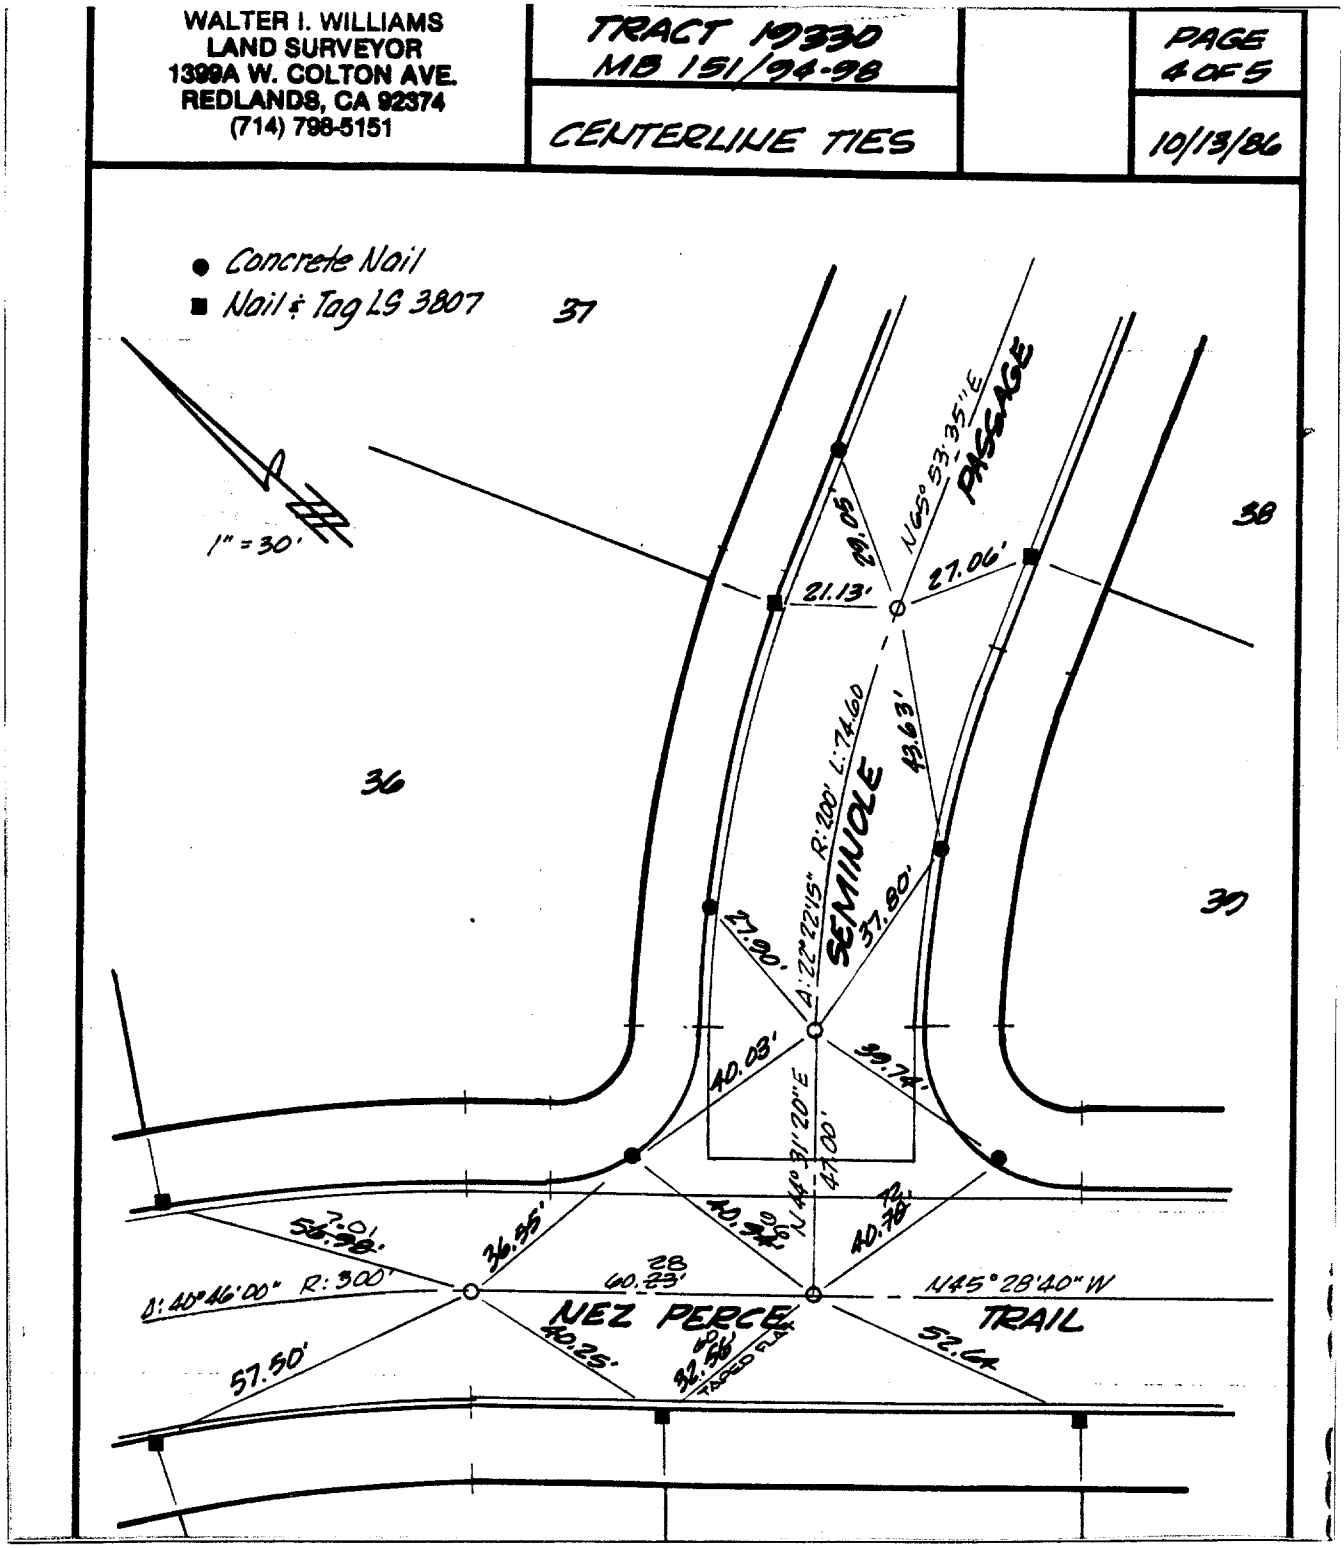

✕ FD. Ramset Nail on T/C
■ FD. "C" Nail on T/C
● FD. LD. & TK. on T/C
○ Set LD. & TK. on T/C

Scale:	**OFFICIAL TIE PLAT** **CITY OF RIVERSIDE**	
Date:		
Drawn by:	*These ties are for the purpose of perpetuating the found monumentation. No claim is made as to the relationship of the points or lines shown hereon to true boundary locations.*	
W.O.:		Sheet 1 of 1
F.B.:		File No.: