J.O. 84-178 SURVEY OF TR. 9078 FINAL MONUMENTS DATE 12/19/86

F.B. 1041 PAGE 253 PARTY NO AND MEMBERS R. DIAZ JR. J. MENDOZA P. MCCLARY

M.S. NOTES CALC'D BY CALC'S CHECKED MAP NO. WEATHER

Street: NORTHRIDGE RD. (N'LY) 5996.T1F X-Street: WILDING PL.

OFFICIAL USE ONLY

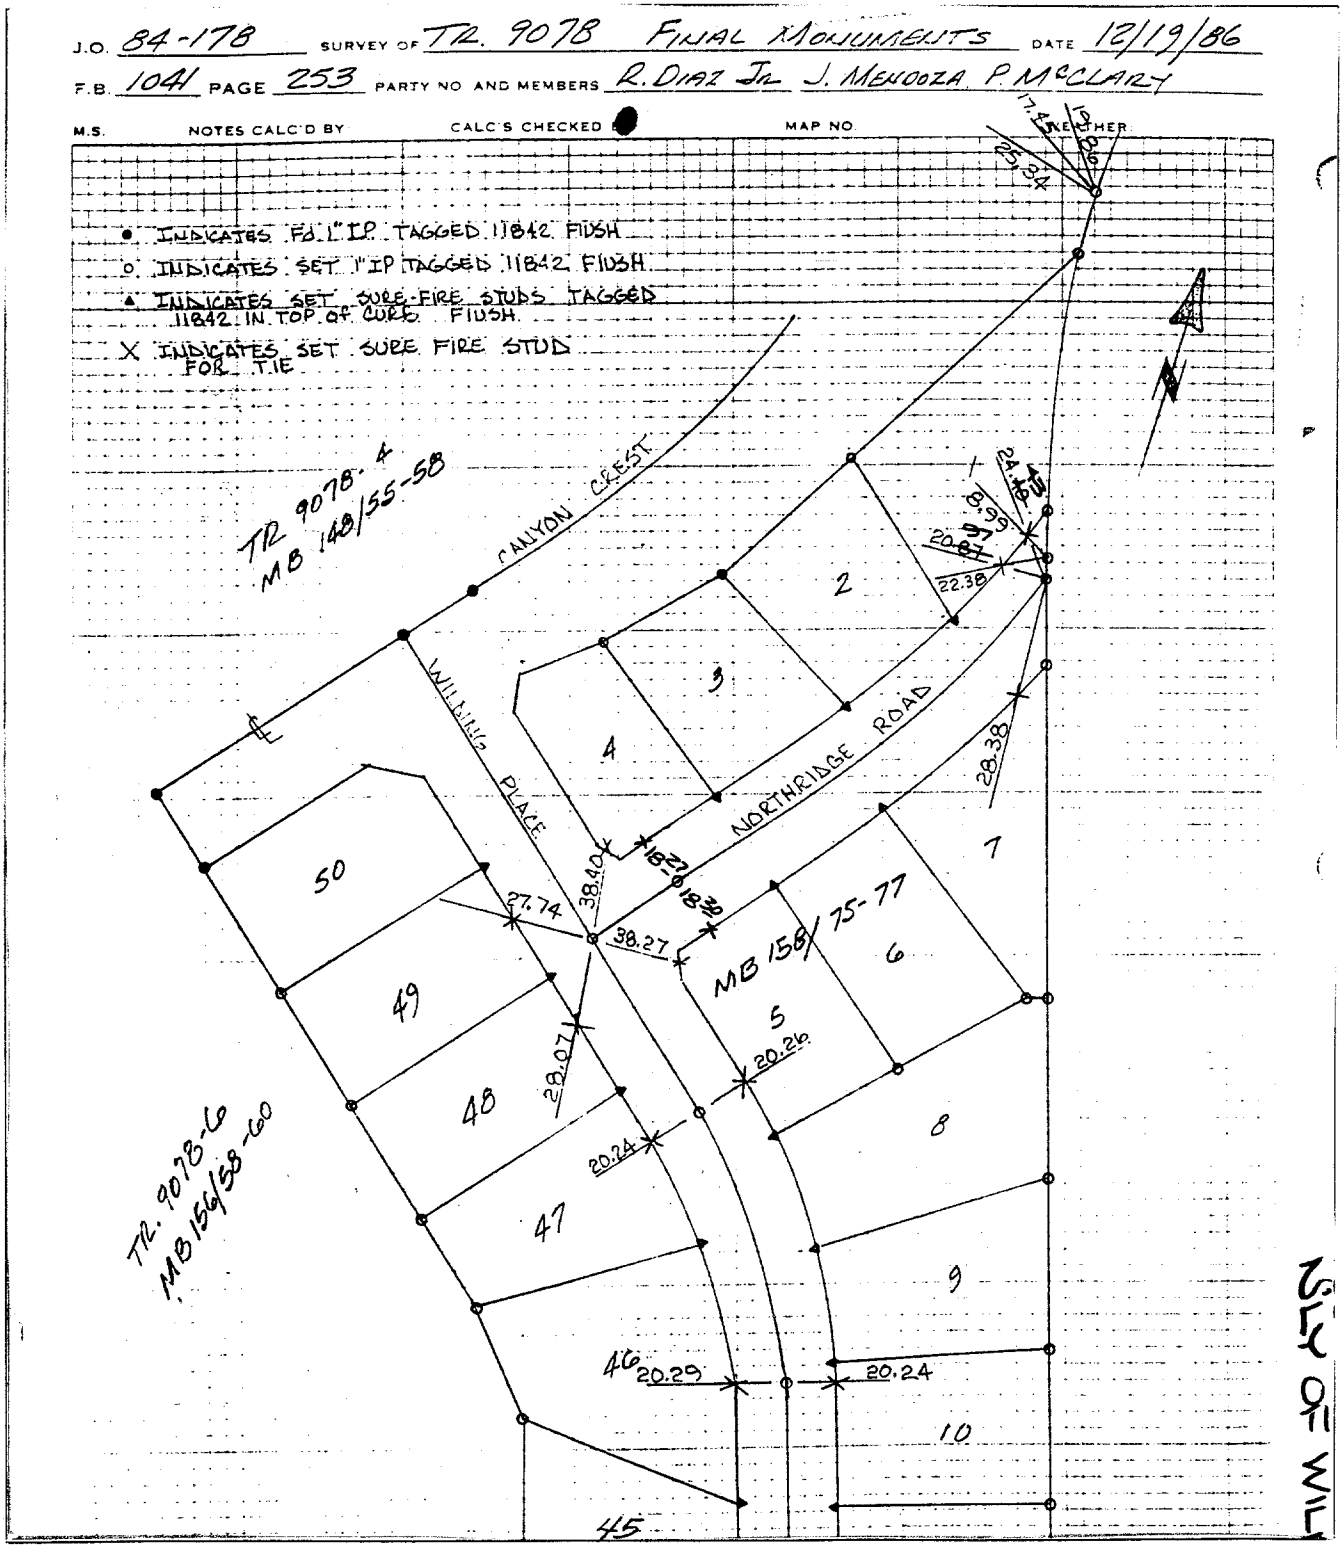

× FD. Ramset Nail on T/C ● FD. LD. & TK. on T/C

■ FD. "C" Nail on T/C ○ Set LD. & TK. on T/C

Scale:	**OFFICIAL TIE PLAT** CITY OF RIVERSIDE	
Date:		
Drawn by:	*These ties are for the purpose of perpetuating the found monumentation. No claim is made as to the relationship of the points or lines shown hereon to true boundary locations.*	Sheet 1 of 1
W.O.:		File No.:
F.B.:		