Street: ODESSA CT. X-Street: BRIARCLIFF LANE

6066.TIF

OFFICIAL USE ONLY

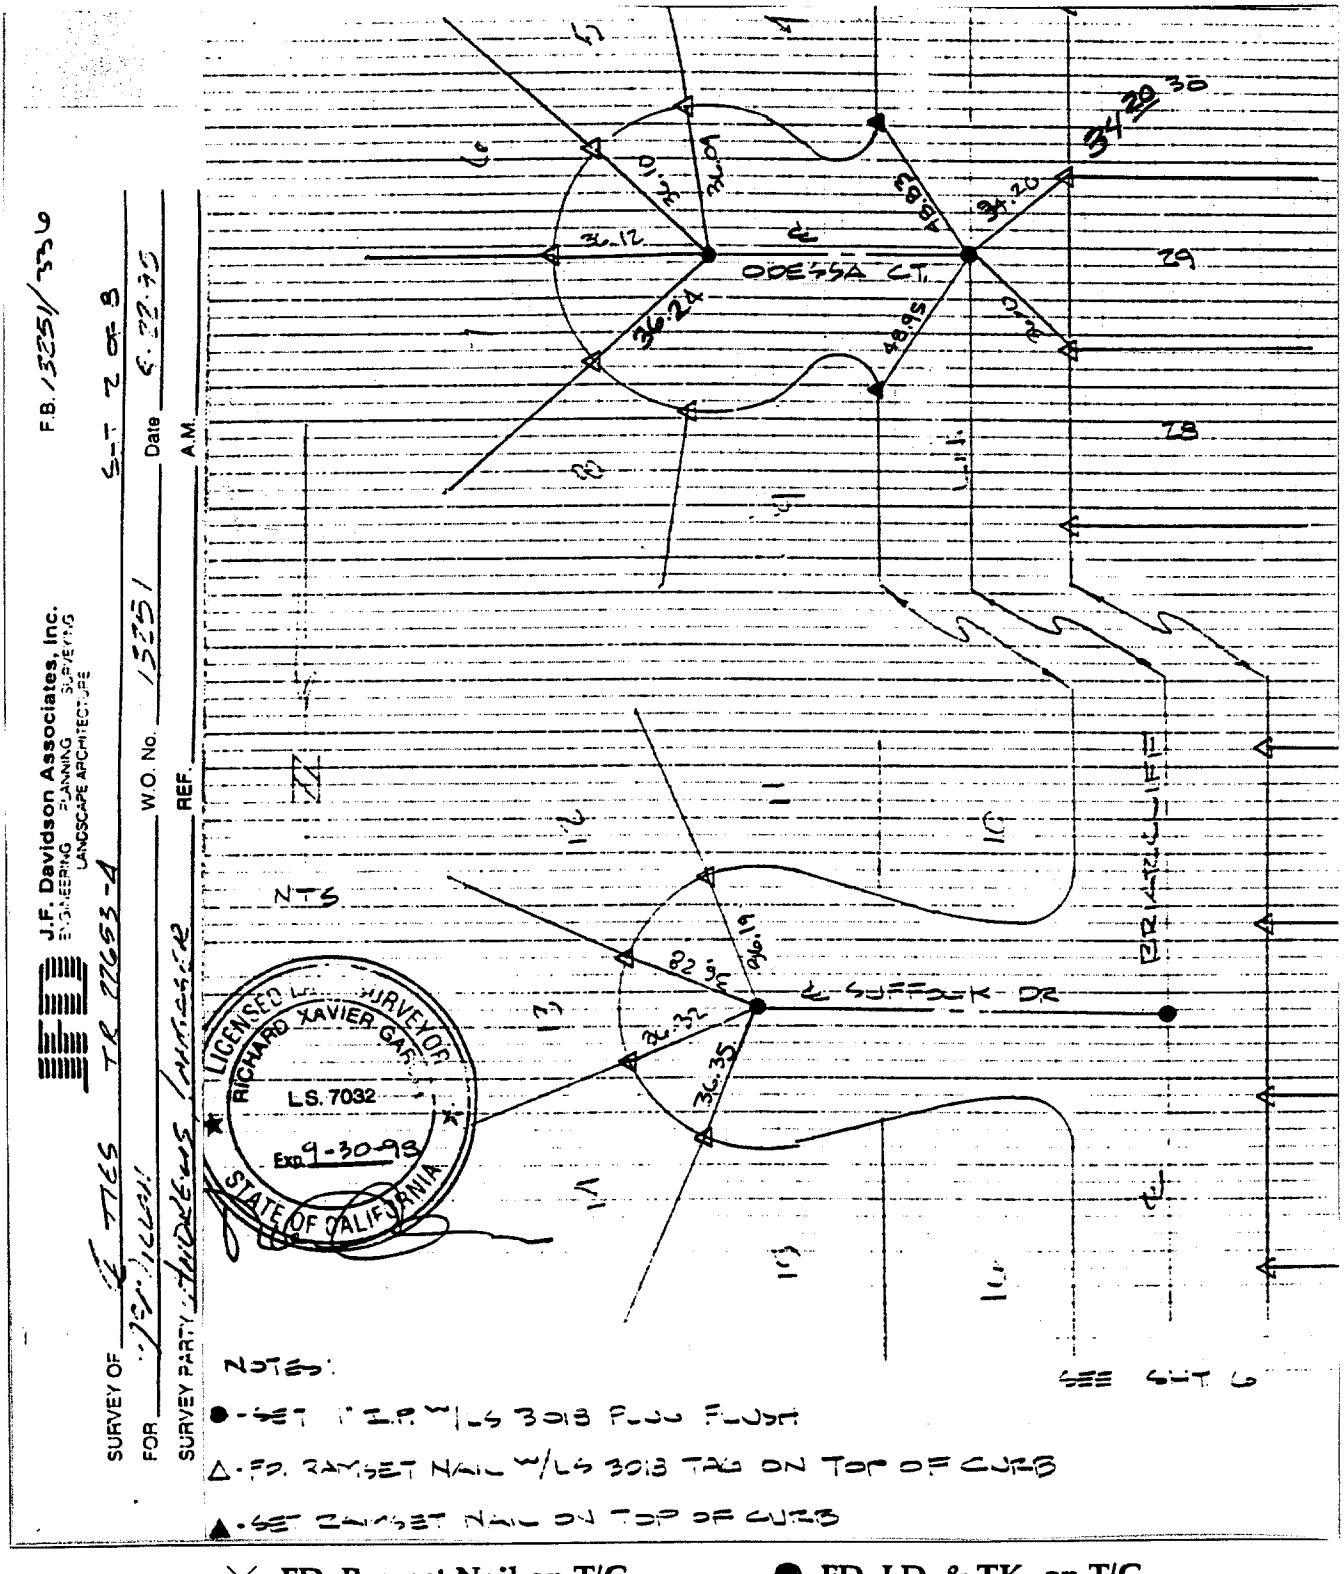

F.B. 13251/336 SHT 2 OF 8

J.F. Davidson Associates, Inc. ENGINEERING PLANNING SURVEYING LANDSCAPE ARCHITECTURE

Date 6-22-95 A.M.

W.O. No. 13251 REF.

SURVEY OF TTS TR 22653-4

FOR City of Riverside

SURVEY PARTY Andrews Surveying

✕ FD. Ramset Nail on T/C
■ FD. "C" Nail on T/C
● FD. LD. & TK. on T/C
○ Set LD. & TK. on T/C

Scale:	**OFFICIAL TIE PLAT** CITY OF RIVERSIDE	TR 22653-4
Date:		
Drawn by:		
W.O.: 13251	*These ties are for the purpose of perpetuating the found monumentation. No claim is made as to the relationship of the points or lines shown hereon to true boundary locations.*	Sheet 2 of 8
F.B.: 13251/336		File No.: