Street: OLD BRIDGE ROAD
6072.TIF
X-Street:
OFFICIAL USE ONLY

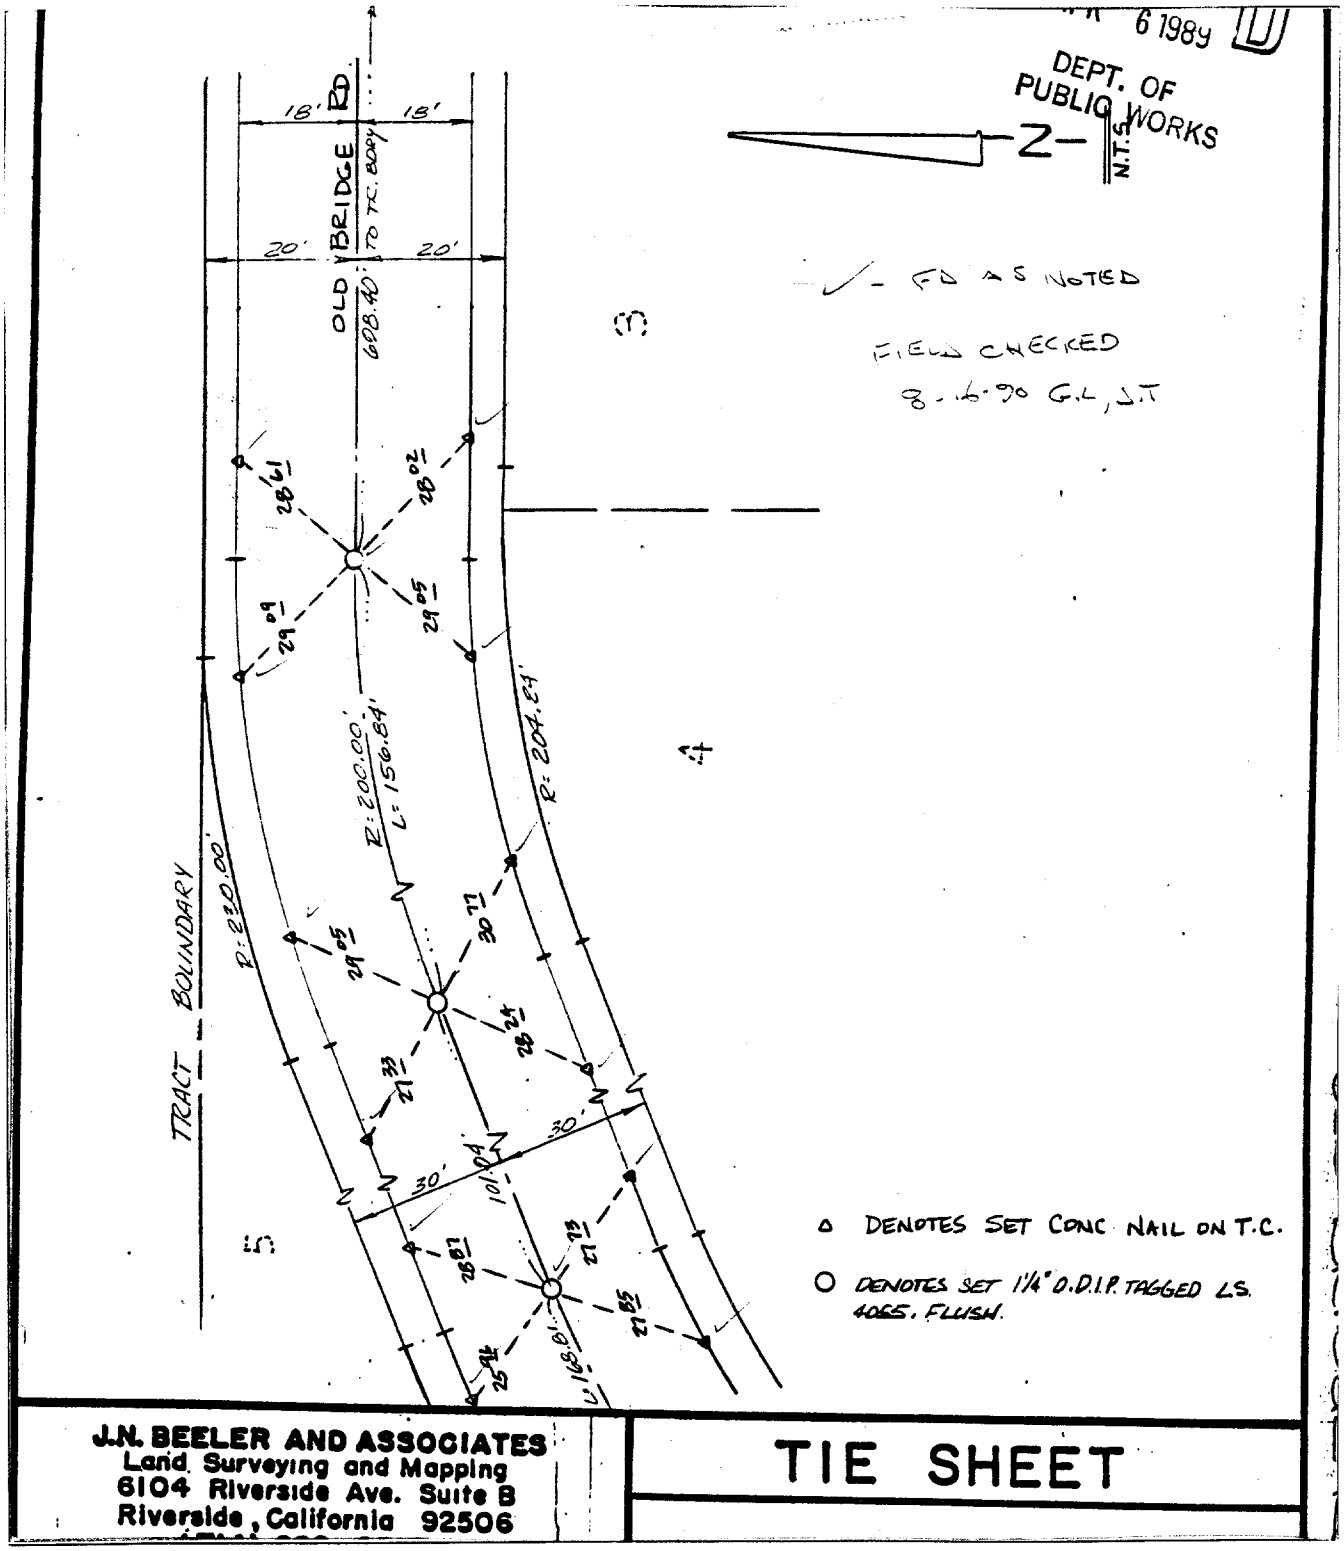

J.N. BEELER AND ASSOCIATES
Land Surveying and Mapping
6104 Riverside Ave. Suite B
Riverside, California 92506

TIE SHEET

- ✕ FD. Ramset Nail on T/C
- ■ FD. "C" Nail on T/C
- ● FD. LD. & TK. on T/C
- ○ Set LD. & TK. on T/C

Scale:	**OFFICIAL TIE PLAT** CITY OF RIVERSIDE	TRACT 21156
Date: MARCH 8, 1989		
Drawn by: F.S	*These ties are for the purpose of perpetuating the found monumentation. No claim is made as to the relationship of the points or lines shown hereon to true boundary locations.*	Sheet 1 of 1
W.O.:		File No.:
F.B.:		