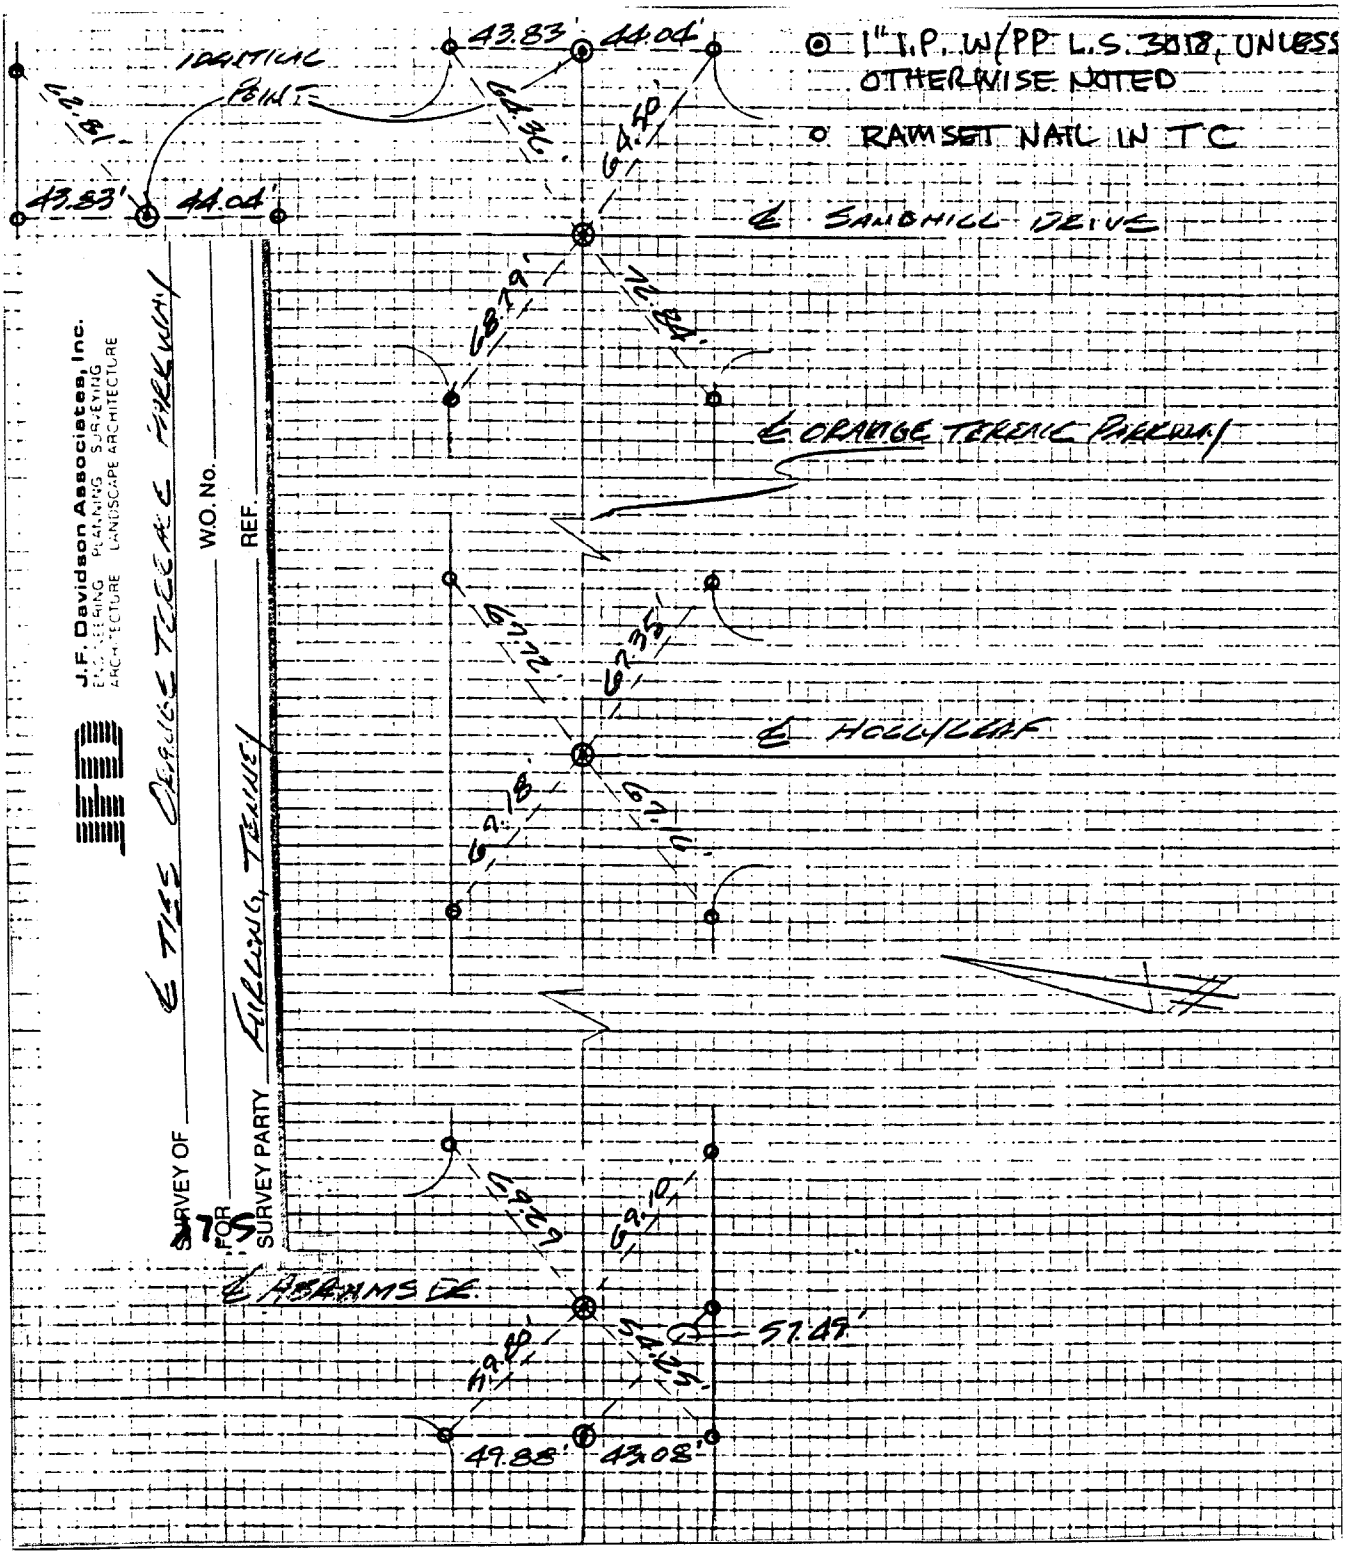


Street: ORANGE TERRACE PKWY X-Street: SANDHILL DR. & HOLLYLEAF

OFFICIAL USE ONLY

6 IN. TIF

× FD. Ramset Nail on T/C
■ FD. "C" Nail on T/C
● FD. LD. & TK. on T/C
○ Set LD. & TK. on T/C

| | | |
|---|---|---|
| Scale: | **OFFICIAL TIE PLAT** | TRACT 22551 |
| Date: 8-17-90 | **CITY OF RIVERSIDE** | |
| Drawn by: | *These ties are for the purpose of perpetuating the found monumentation. No claim is made as to the relationship of the points or lines shown hereon to true boundary locations.* | Sheet 2 of 5 |
| W.O.: | | File No.: |
| F.B.: 10058/446 | | |