Street: PALMYRITA AVE. X-Street: B/T California & MT. VERNON

(305. TIE)

OFFICIAL USE ONLY

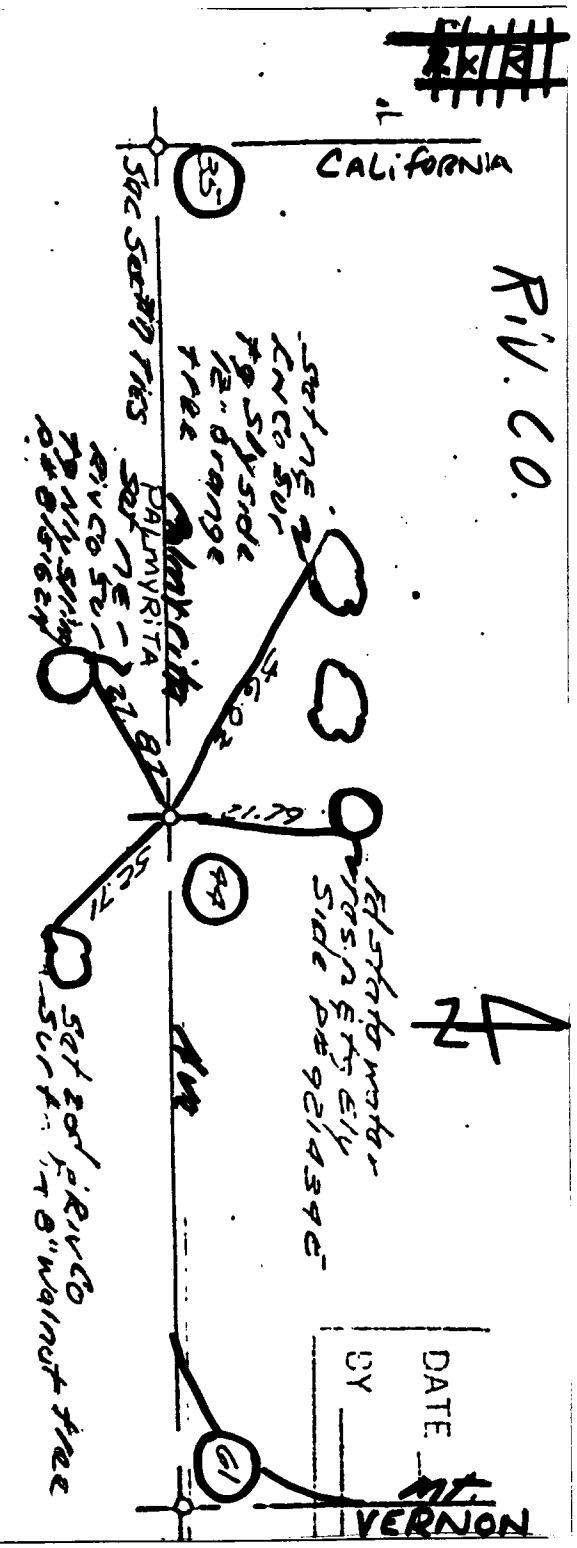

RIVERSIDE COUNTY SURVEY DEPARTMENT RECOVERY NOTES

F.B. 2049
SUR. NO. 4914

SEC. 8 TWP. 2S RGE. 4W TB 54/31

DATE 10-22-78 TEMP. 75° CHAIN BROOKHART W.O. NO. AGENCY

PARTY

Elk "NDP flush dn 0.3' W state dept mon pos
Cross by SIC for sec 8 near pwer pole
Riv Co Sur by flush

Fd 2"xø "hub ftk over 1/2" NDP dn 0.5 poss for ck sec "8
per FB 2049, 1957- 2"xø "hub ftk flush cor falls
on N/SEP spring st

Fd 1/2" NDP dn 2.1' Tap flared on to for W1/4 Cor Sec 8
Set 1" do

Riv Co Sur by flush Fd 1" ID IP W/ [illegible] flush
TYP 7-12-78

Fd 1/2" LP dn 0.5 TB 45/128 NW Cor Sec "8

Fd Brass disc stamped [illegible] dn 0.2' per TB 42/128

TIES NOTED IN TIE BOOK
DATE 6-19-79
BY MG

× FD. Ramset Nail on T/C
■ FD. "C" Nail on T/C
● FD. LD. & TK. on T/C
○ Set LD. & TK. on T/C

Scale:	**OFFICIAL TIE PLAT** CITY OF RIVERSIDE	
Date:		
Drawn by:		
W.O.:	*These ties are for the purpose of perpetuating the found monumentation. No claim is made as to the relationship of the points or lines shown hereon to true boundary locations.*	Sheet 1 of 1
F.B.:		File No.: