68-196

J.O. 68-230 SURVEY OF TRACT #3836 & 3835 DATE MAY 9, 69

F.B. 1010 PAGE 29 PARTY NO. AND MEMBERS PEREZ - AGUILERA - DIAZ Page 4/6

M.S. NOTES C'LC'D BY CALC'S CHECKED BY MAP NO. WEATHER: PEAR BLOSSOM

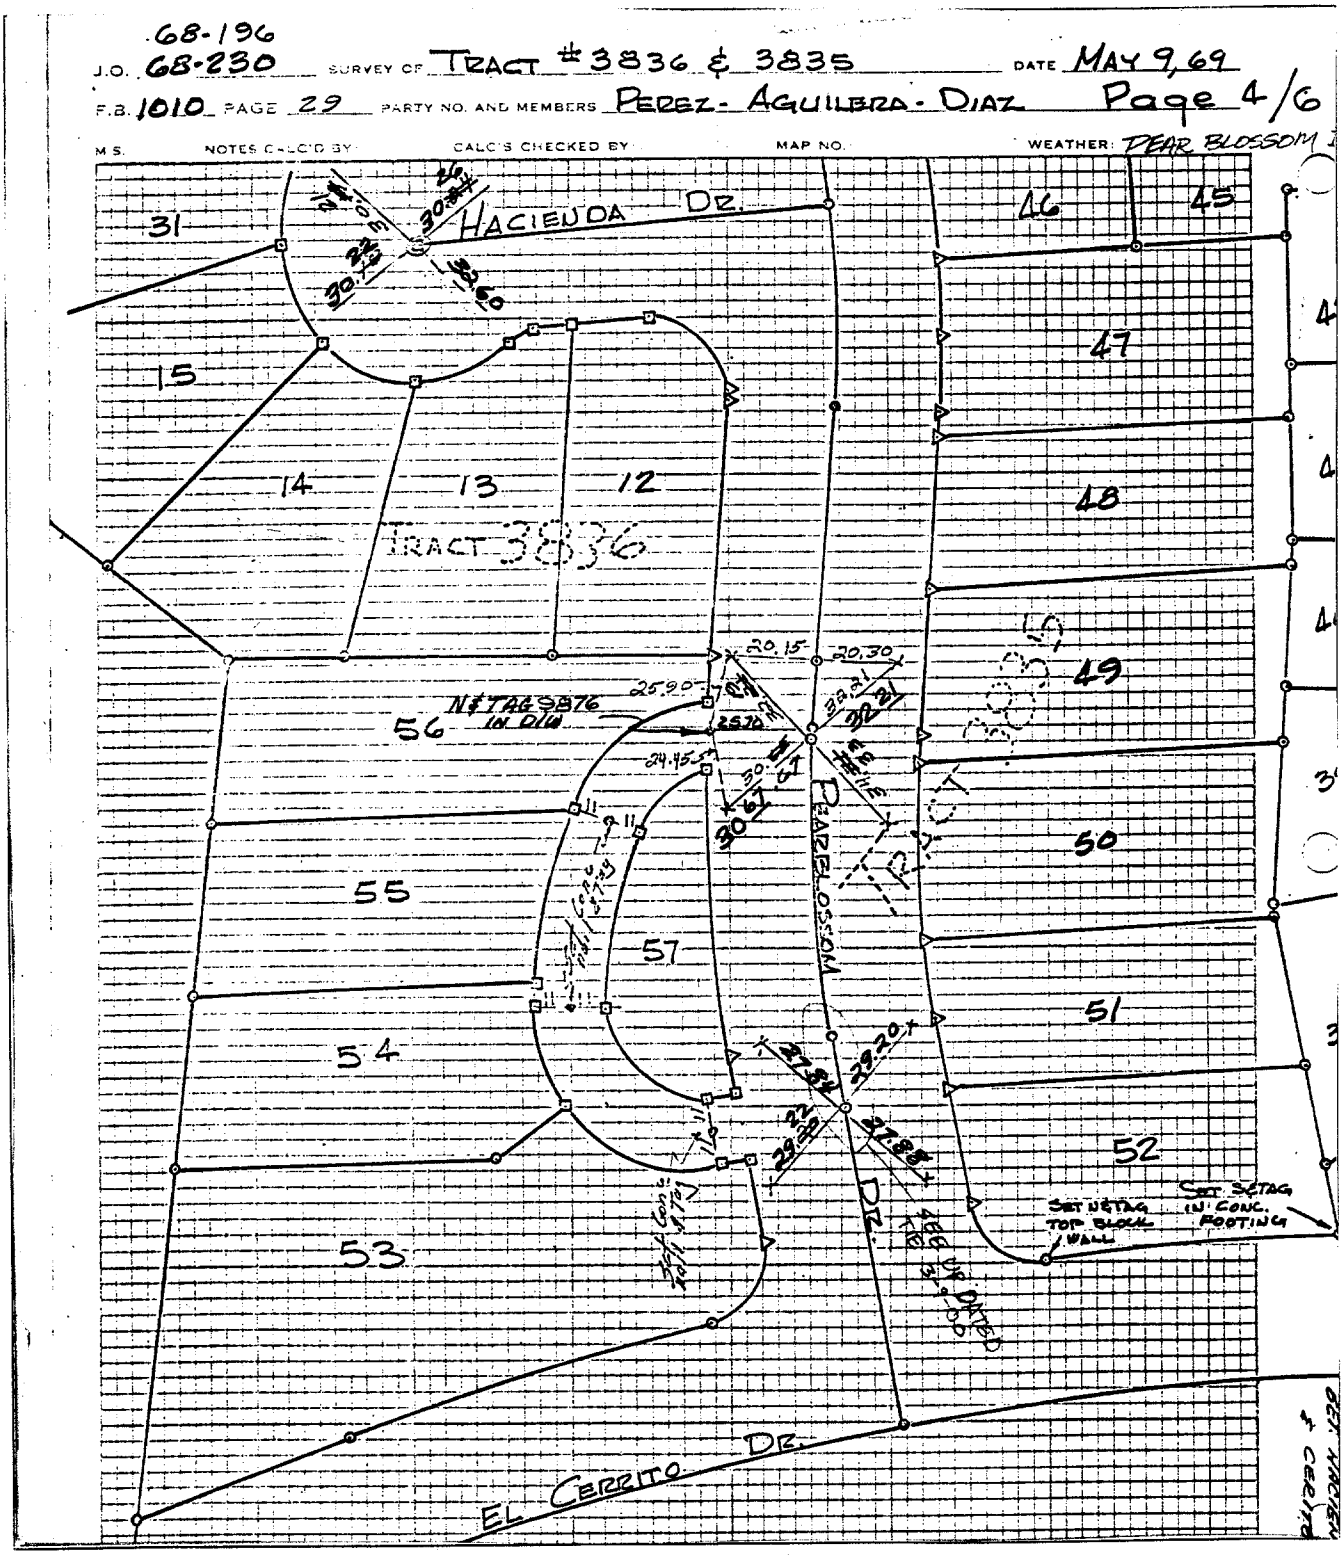

X Street: EL CERRITO & HACIENDA DR.

Street: PEAR BLOSSOM DR. 6388.T/F

OFFICIAL USE ONLY

✕ FD. Ramset Nail on T/C ● FD. LD. & TK. on T/C

■ FD. "C" Nail on T/C ○ Set LD. & TK. on T/C

Scale:	**OFFICIAL TIE PLAT** CITY OF RIVERSIDE	
Date:		
Drawn by:	*These ties are for the purpose of perpetuating the found monumentation. No claim is made as to the relationship of the points or lines shown hereon to true boundary locations.*	Sheet 1 of 1
W.O.:		File No.:
F.B.:		