Street: PEARBLOSSOM DR. X-Street:

6391.TIF

OFFICIAL USE ONLY

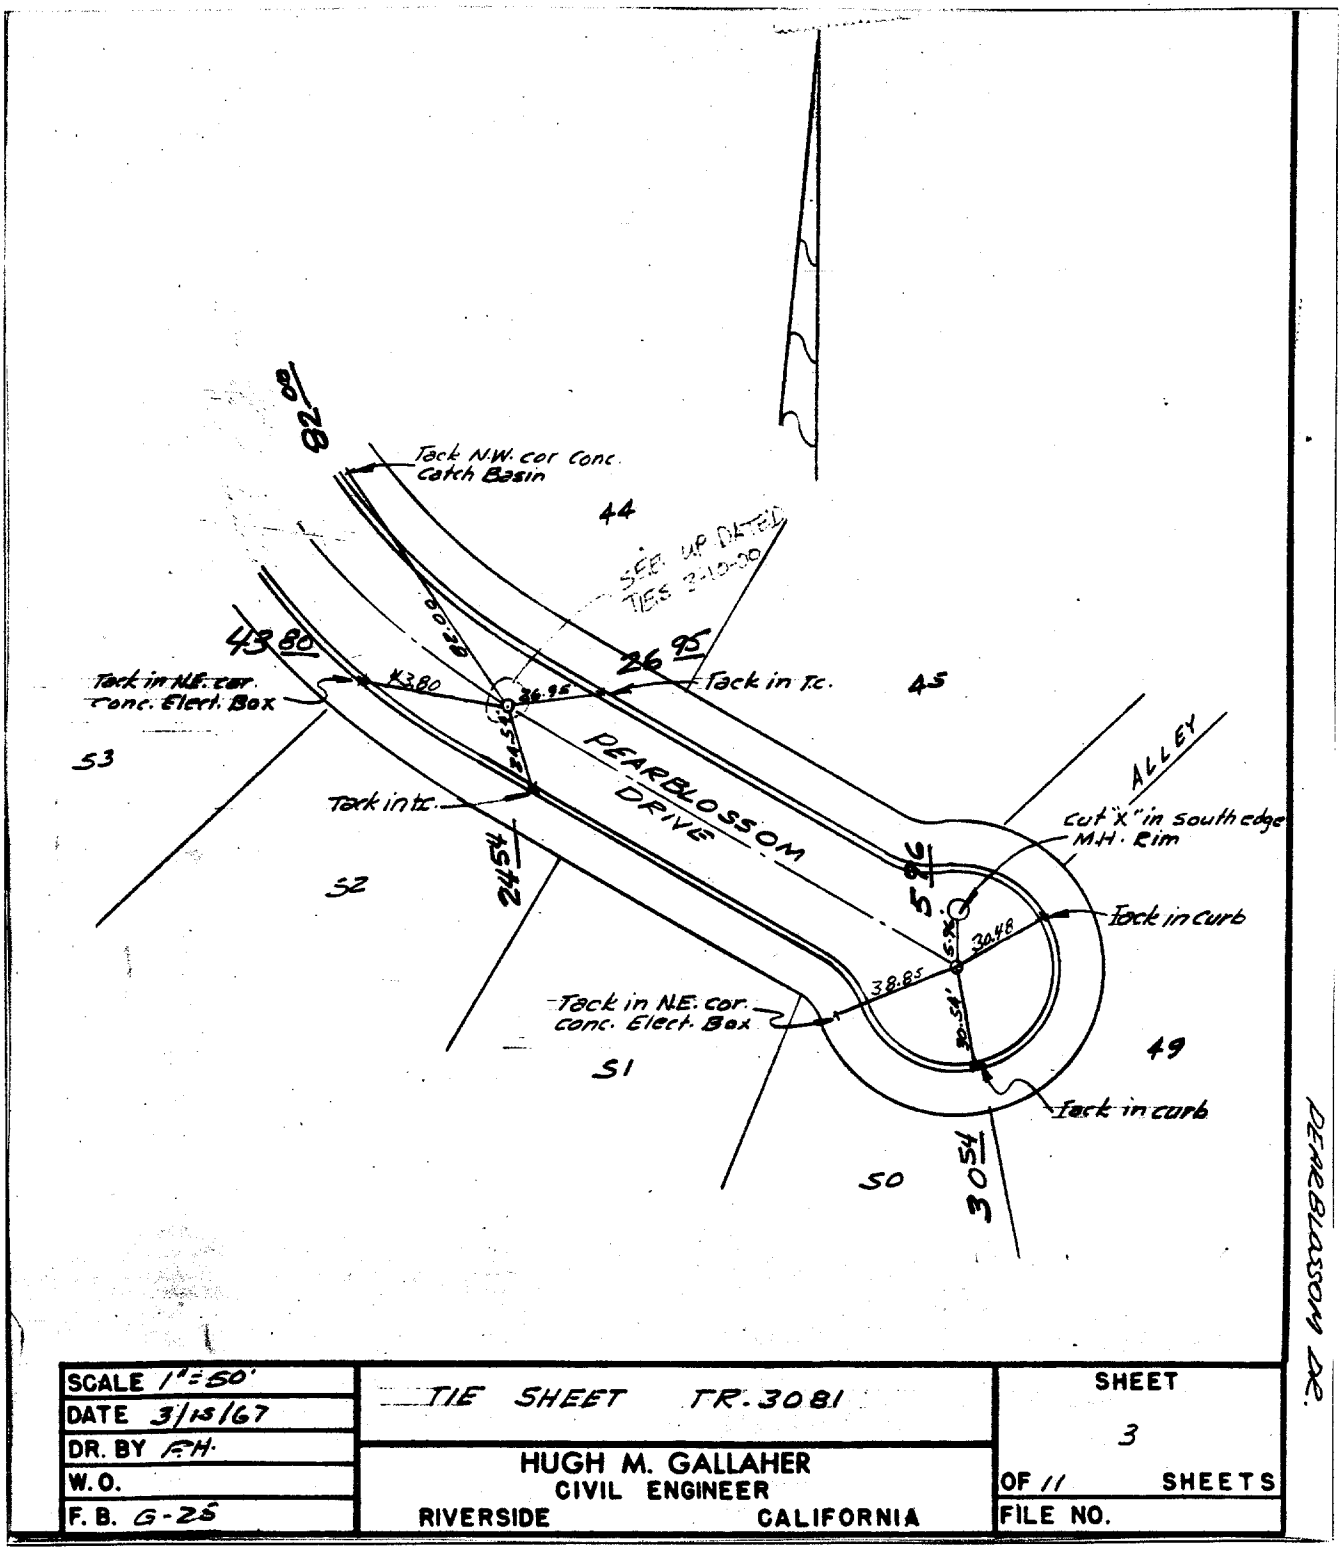

SCALE 1"=50'	TIE SHEET TR. 3081	SHEET 3
DATE 3/15/67	HUGH M. GALLAHER CIVIL ENGINEER	OF 11 SHEETS
DR. BY F.H.	RIVERSIDE CALIFORNIA	FILE NO.
W. O.		
F. B. G-25		

× FD. Ramset Nail on T/C
● FD. LD. & TK. on T/C
■ FD. "C" Nail on T/C
○ Set LD. & TK. on T/C

Scale:	**OFFICIAL TIE PLAT** CITY OF RIVERSIDE	TRACT 3081
Date:		
Drawn by:	*These ties are for the purpose of perpetuating the found monumentation. No claim is made as to the relationship of the points or lines shown hereon to true boundary locations.*	Sheet 3 of 11
W.O.:		File No.:
F.B.:		