S. OF WRIGHT D

ADKAN ENGINEERS
CIVIL ENGINEERING, PLANNING, LAND SURVEYING

TR 9335

Street: PULLMAN CT. S/O X-Street: WRIGHT DRIVE
OFFICIAL USE ONLY

66 18 . T1E

+ = LEAD & TAG IN TOP OF CURB

o = 1" I.P. L.S. 5390

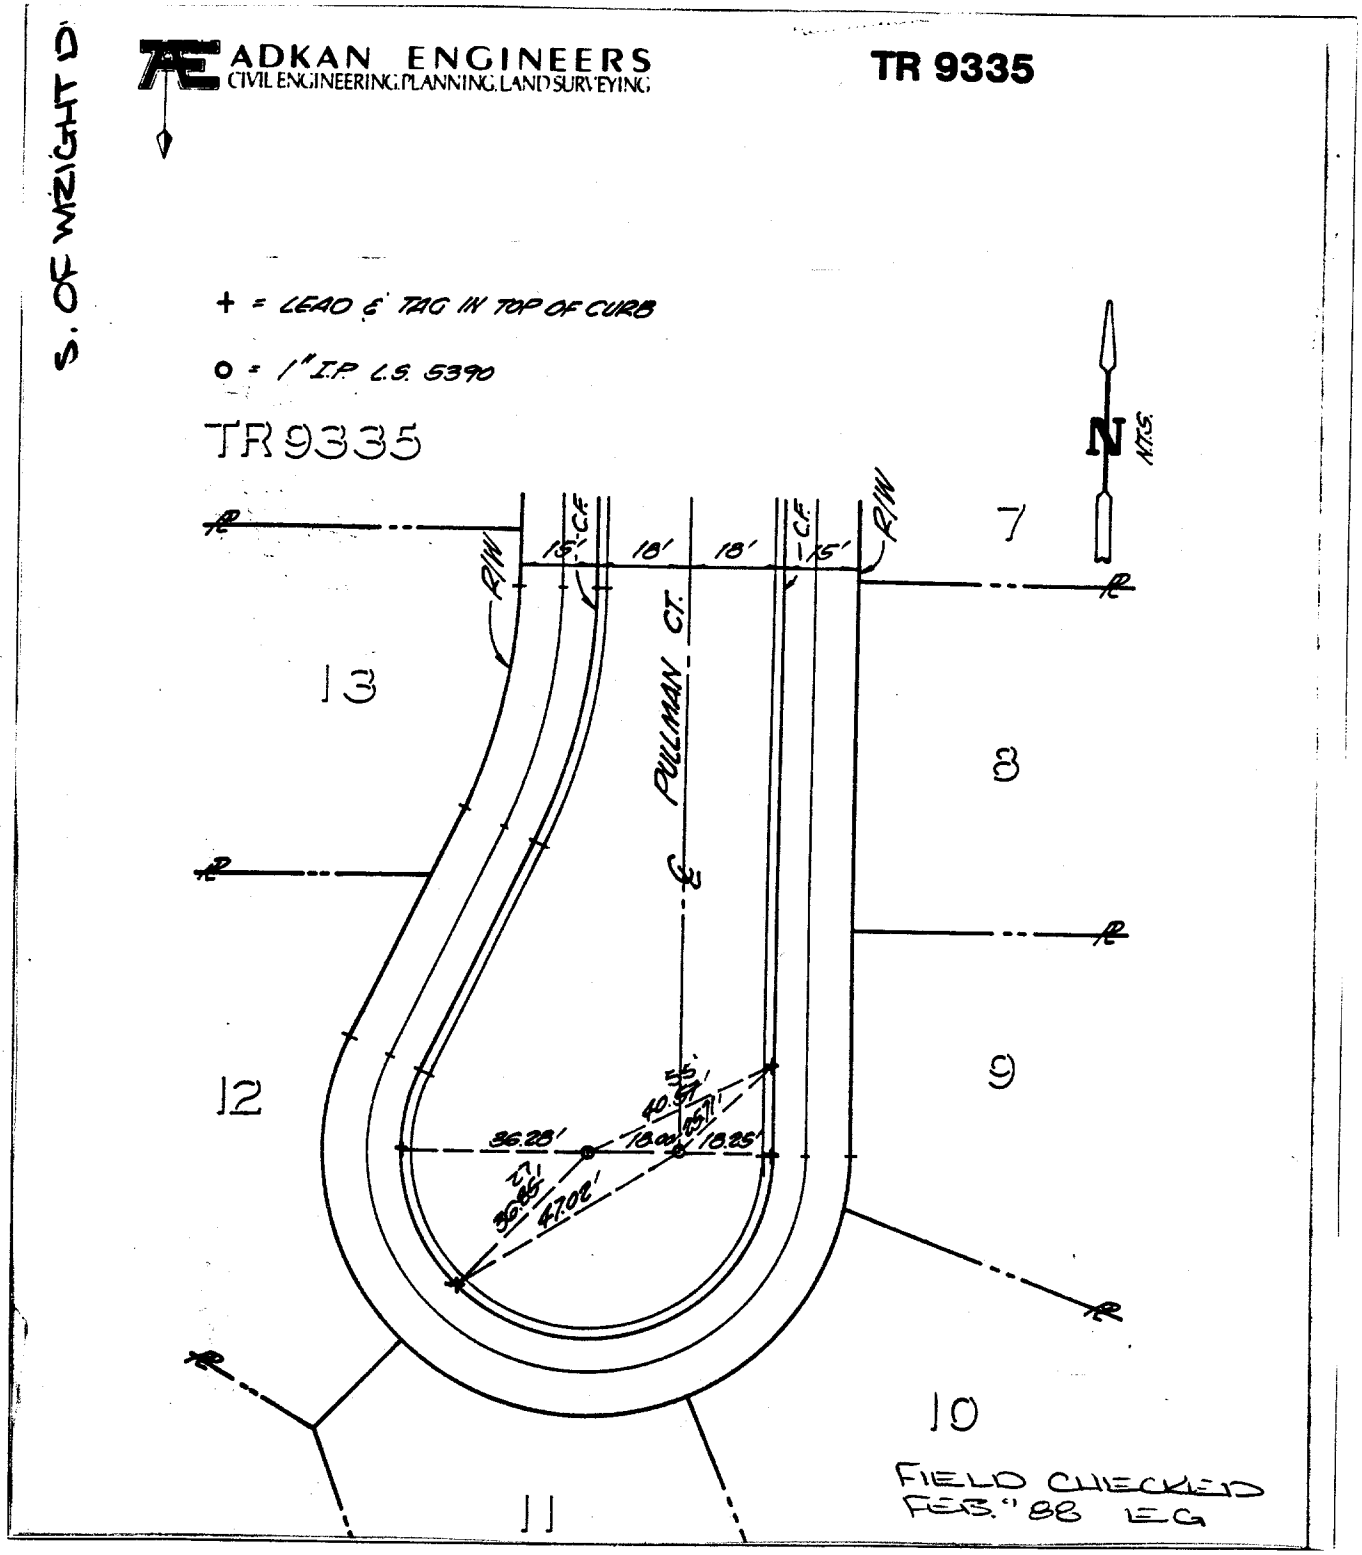

✕ FD. Ramset Nail on T/C
■ FD. "C" Nail on T/C
● FD. LD. & TK. on T/C
○ Set LD. & TK. on T/C

Scale:	**OFFICIAL TIE PLAT** **CITY OF RIVERSIDE**	
Date:		
Drawn by:	*These ties are for the purpose of perpetuating the found monumentation. No claim is made as to the relationship of the points or lines shown hereon to true boundary locations.*	Sheet 1 of 1
W.O.:		File No.:
F.B.:		