Street: PIERCE STREET X-Street: STERLING AVE

6693.T/F

OFFICIAL USE ONLY

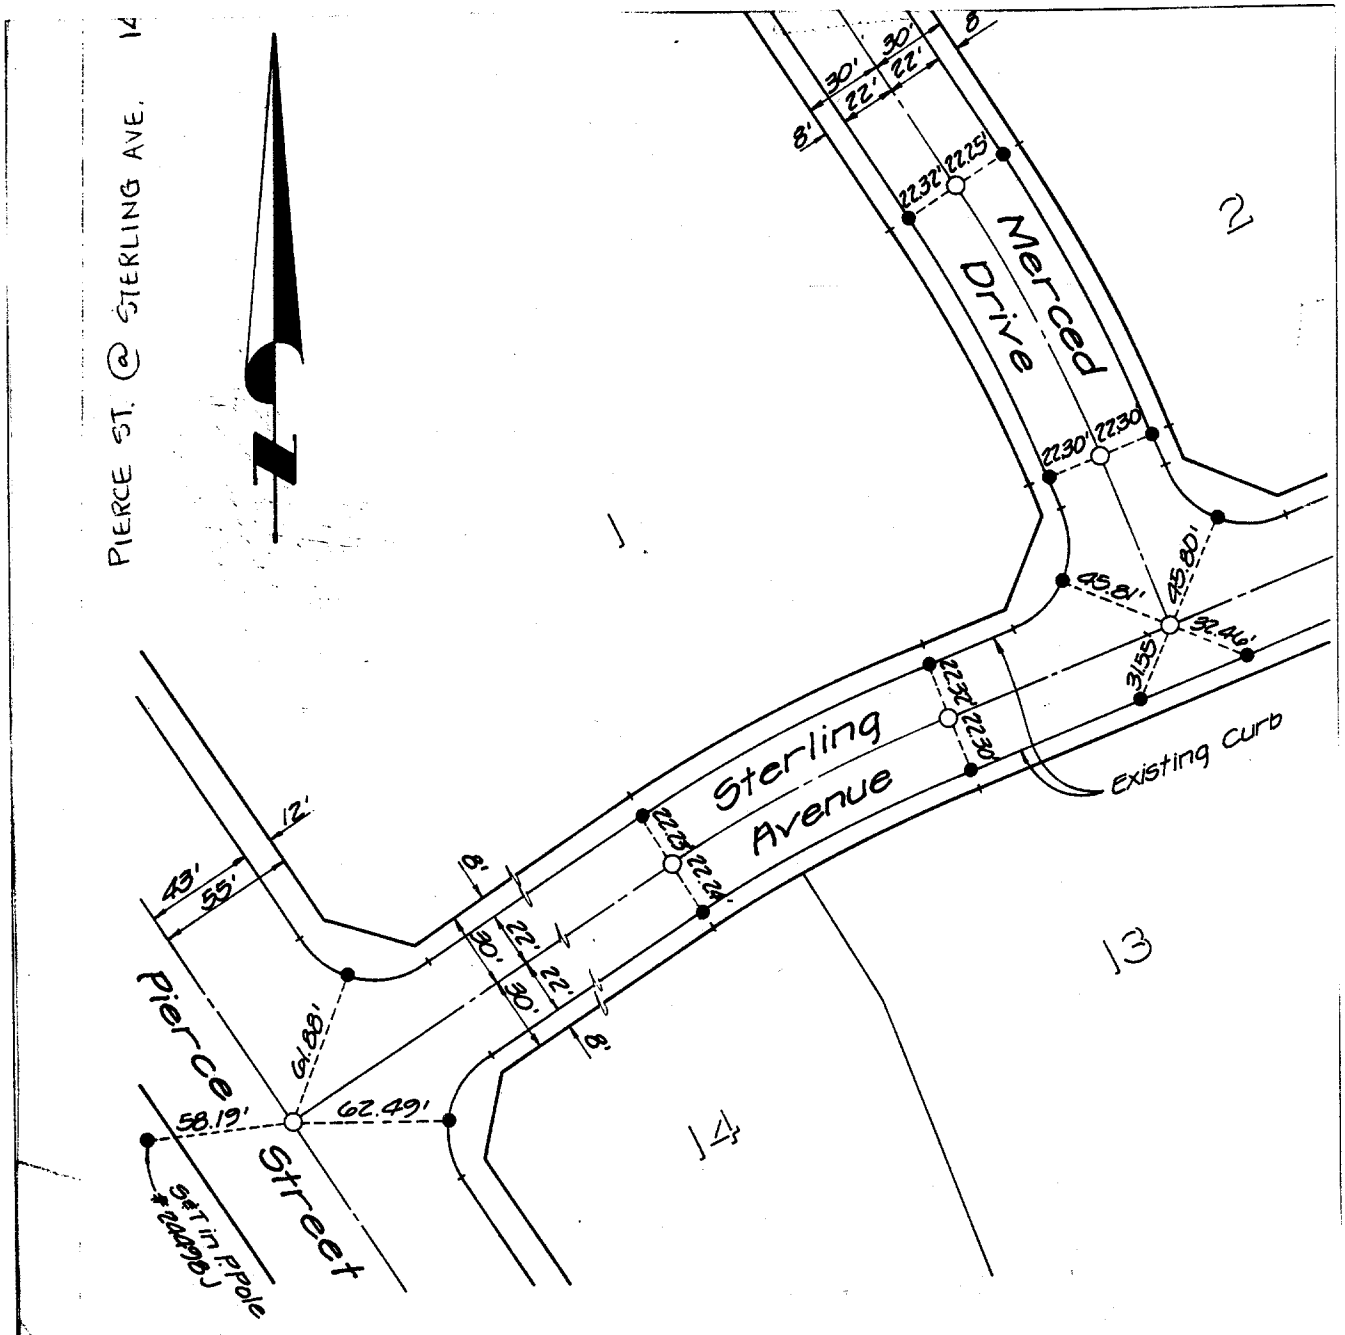

○ Indicates 3/4" I.P. with plastic plug stamped L.S. 3018, flush, unless otherwise noted.
● Indicates nail in top of curb, unless otherwise noted.

J.F. DAVIDSON ASSOCIATES 11200 S. MT. VERNON AVE.	MONUMENT TIES FOR PM 12957	SHEET NO. 2 OF 4 DATE December 1981

× FD. Ramset Nail on T/C
■ FD. "C" Nail on T/C
● FD. LD. & TK. on T/C
○ Set LD. & TK. on T/C

Scale: 1"=60'	**OFFICIAL TIE PLAT** CITY OF RIVERSIDE	
Date:		
Drawn by:	*These ties are for the purpose of perpetuating the found monumentation. No claim is made as to the relationship of the points or lines shown hereon to true boundary locations.*	Sheet 2 of 4
W.O.:		File No.:
F.B.:		