677TIF

SURVEY OF TRACT 19235 & TIES — SHEET 3 OF 3 SHEETS

FOR OSBORNE — W.O.No. 34-8303 — DATE 5-29-85

SURVEY PARTY Anhorn, Andrews, Mover — REF. — A.M.

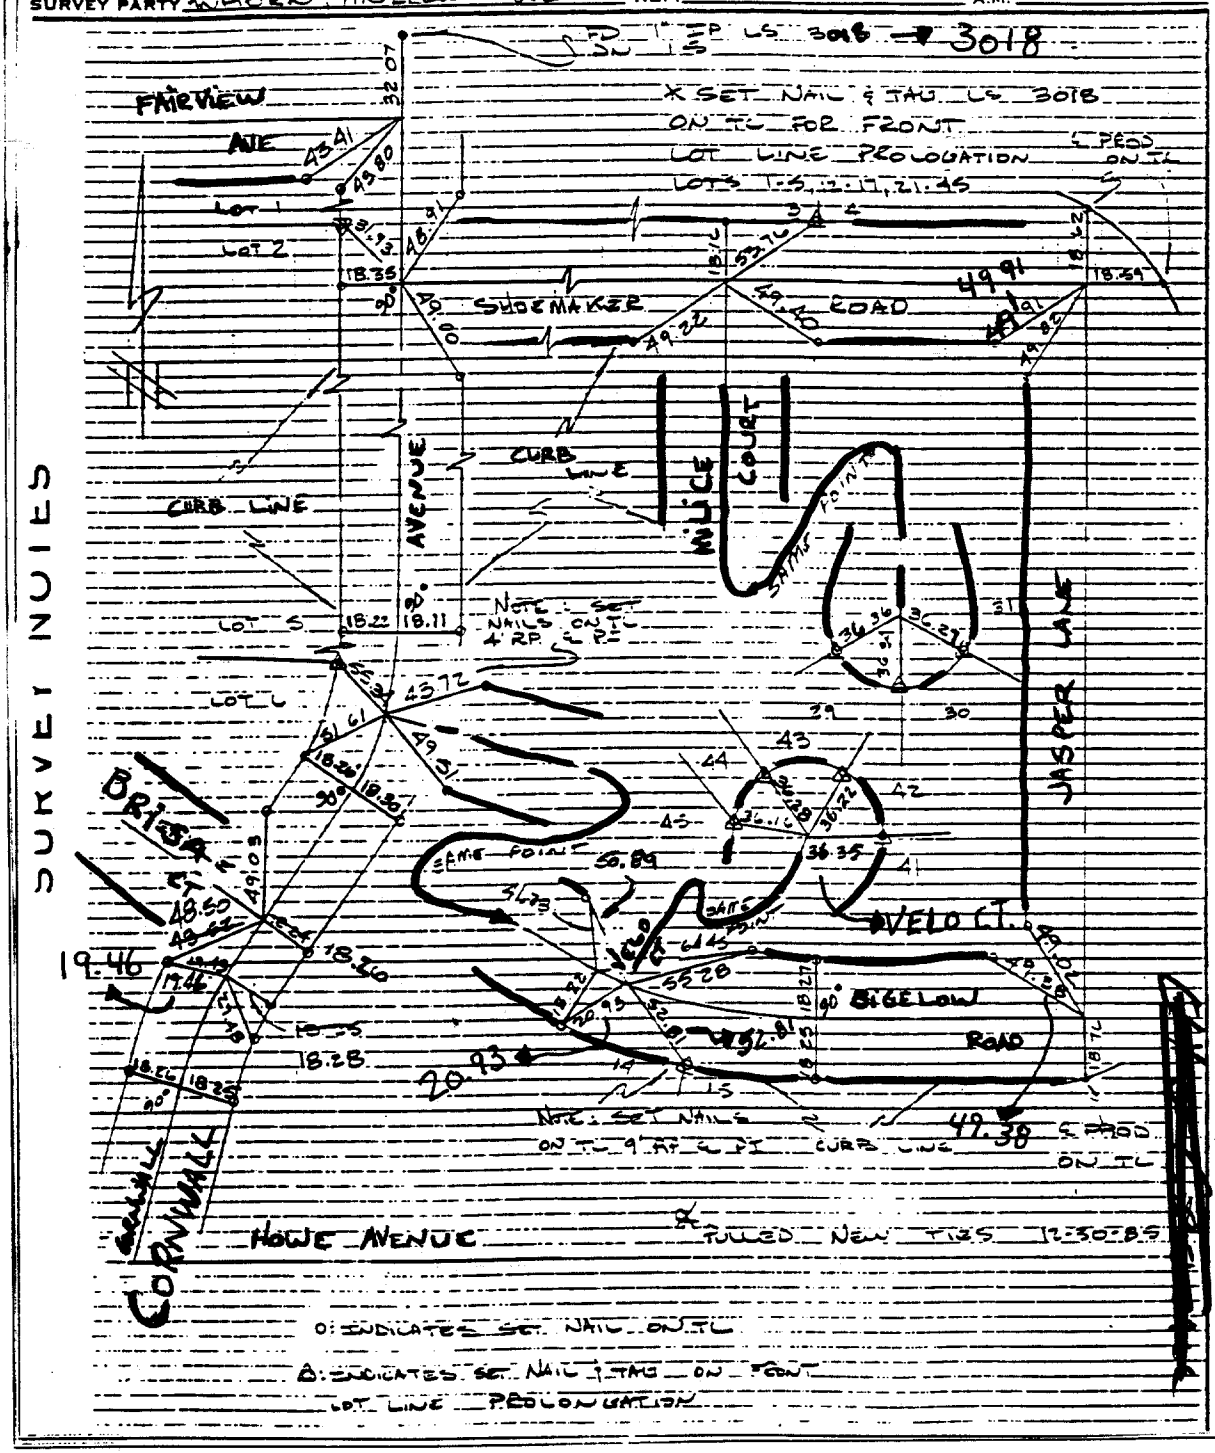

Street: BIGELOW 677.TIF

X-Street: B/T JASPER & CORNWALL

OFFICIAL USE ONLY

× FD. Ramset Nail on T/C

■ FD. "C" Nail on T/C

● FD. LD. & TK. on T/C

○ Set LD. & TK. on T/C

Scale:	**OFFICIAL TIE PLAT** **CITY OF RIVERSIDE**	
Date:		
Drawn by:	*These ties are for the purpose of perpetuating the found monumentation. No claim is made as to the relationship of the points or lines shown hereon to true boundary locations.*	Sheet 1 of 1
W.O.:		File No.:
F.B.:		