1921 E. Sampson Avenue
Corona, CA 91719
(714) 272-6580 Fax (714) 272-5745

Street: Rivera St. 6924 TIE X-Street: Suwannee St.
OFFICIAL USE ONLY

L&T = LEAD & BRASS TACK.
&TAG = LEAD & BRASS TAG STAMPED RCE 12437

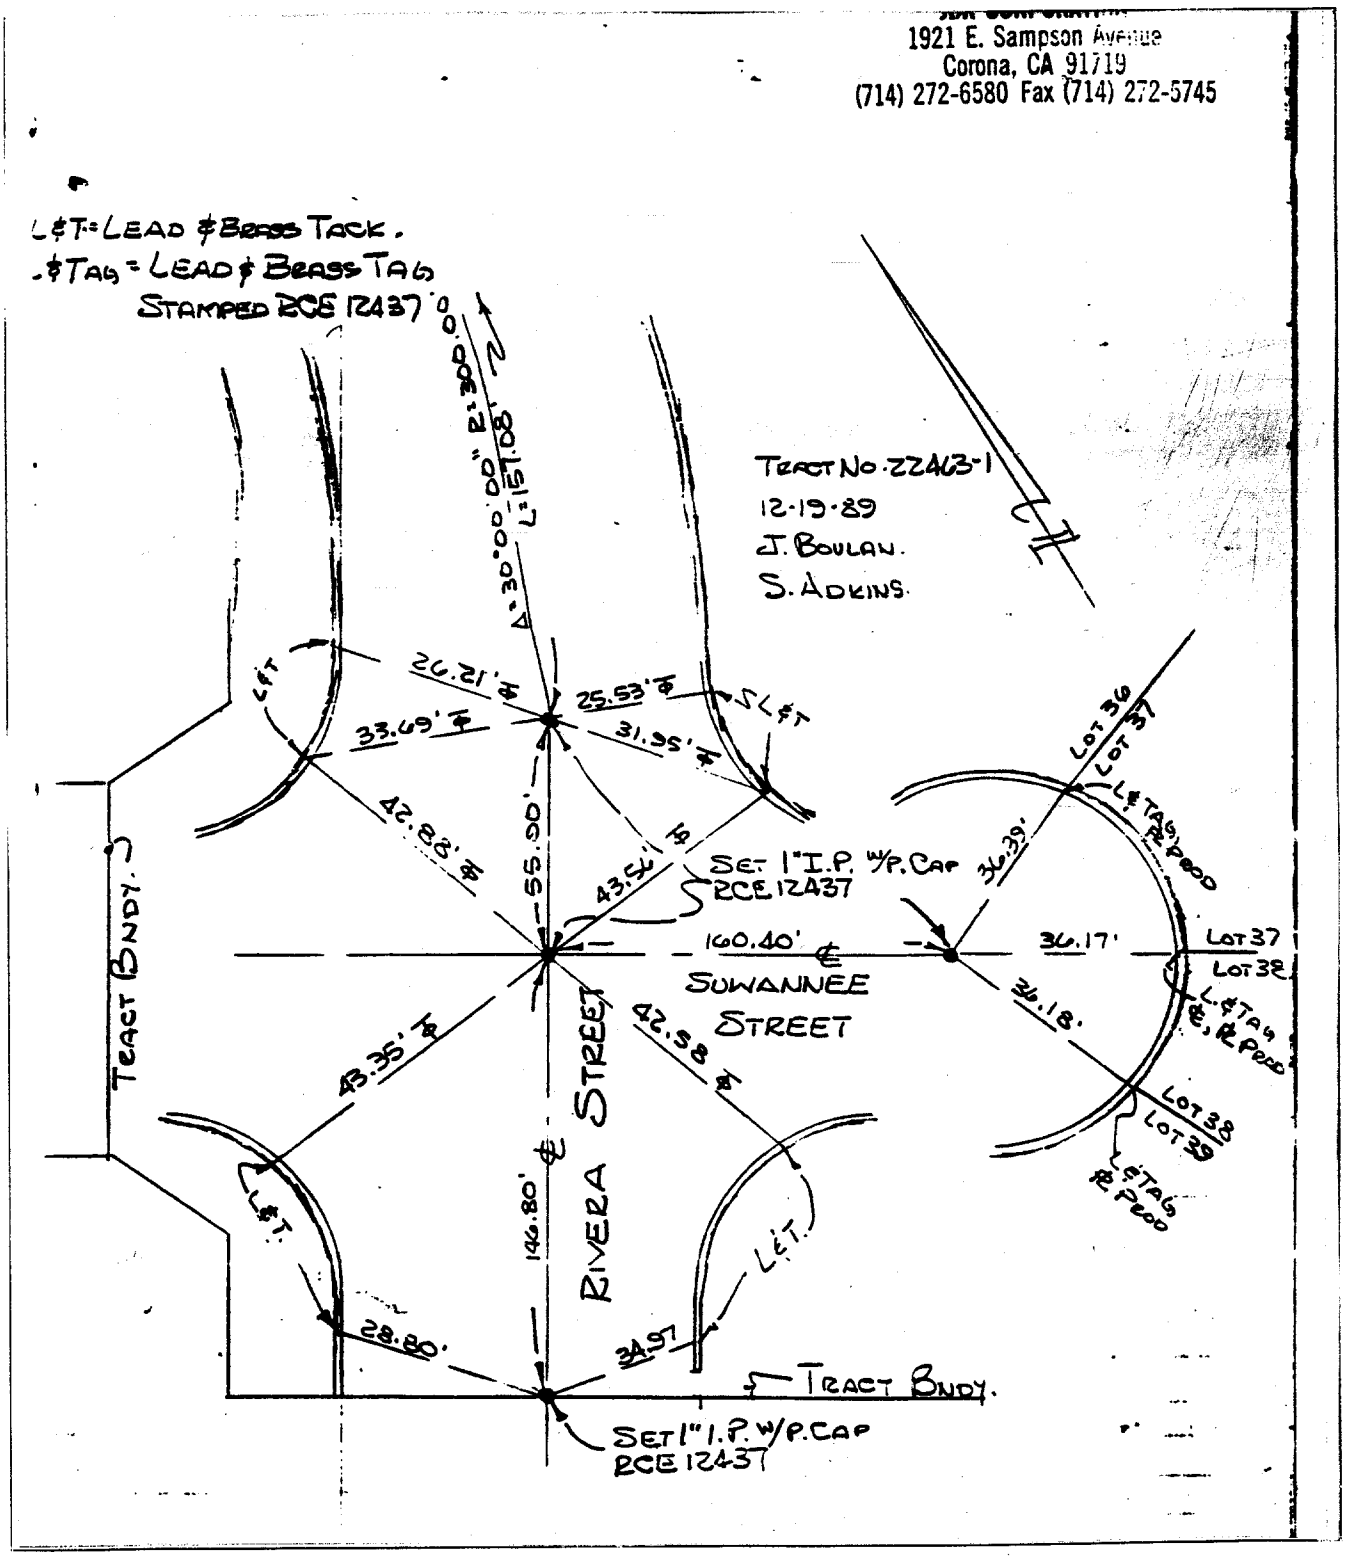

✕	FD. Ramset Nail on T/C
■	FD. "C" Nail on T/C
●	FD. LD. & TK. on T/C
○	Set LD. & TK. on T/C

Scale:	**OFFICIAL TIE PLAT** **CITY OF RIVERSIDE**	
Date:		
Drawn by:	*These ties are for the purpose of perpetuating the found monumentation. No claim is made as to the relationship of the points or lines shown hereon to true boundary locations.*	Sheet 1 of 1
W.O.:		File No.:
F.B.:		