R.J. Mullins & Associates

SUBJECT TRACT 8960 DATE 5-21-96 JOB NO. 96-5-10
BY

STREET ALABAMA ST X-STREET RUTLAND AVE
OFFICE USE ONLY
7012.TIF

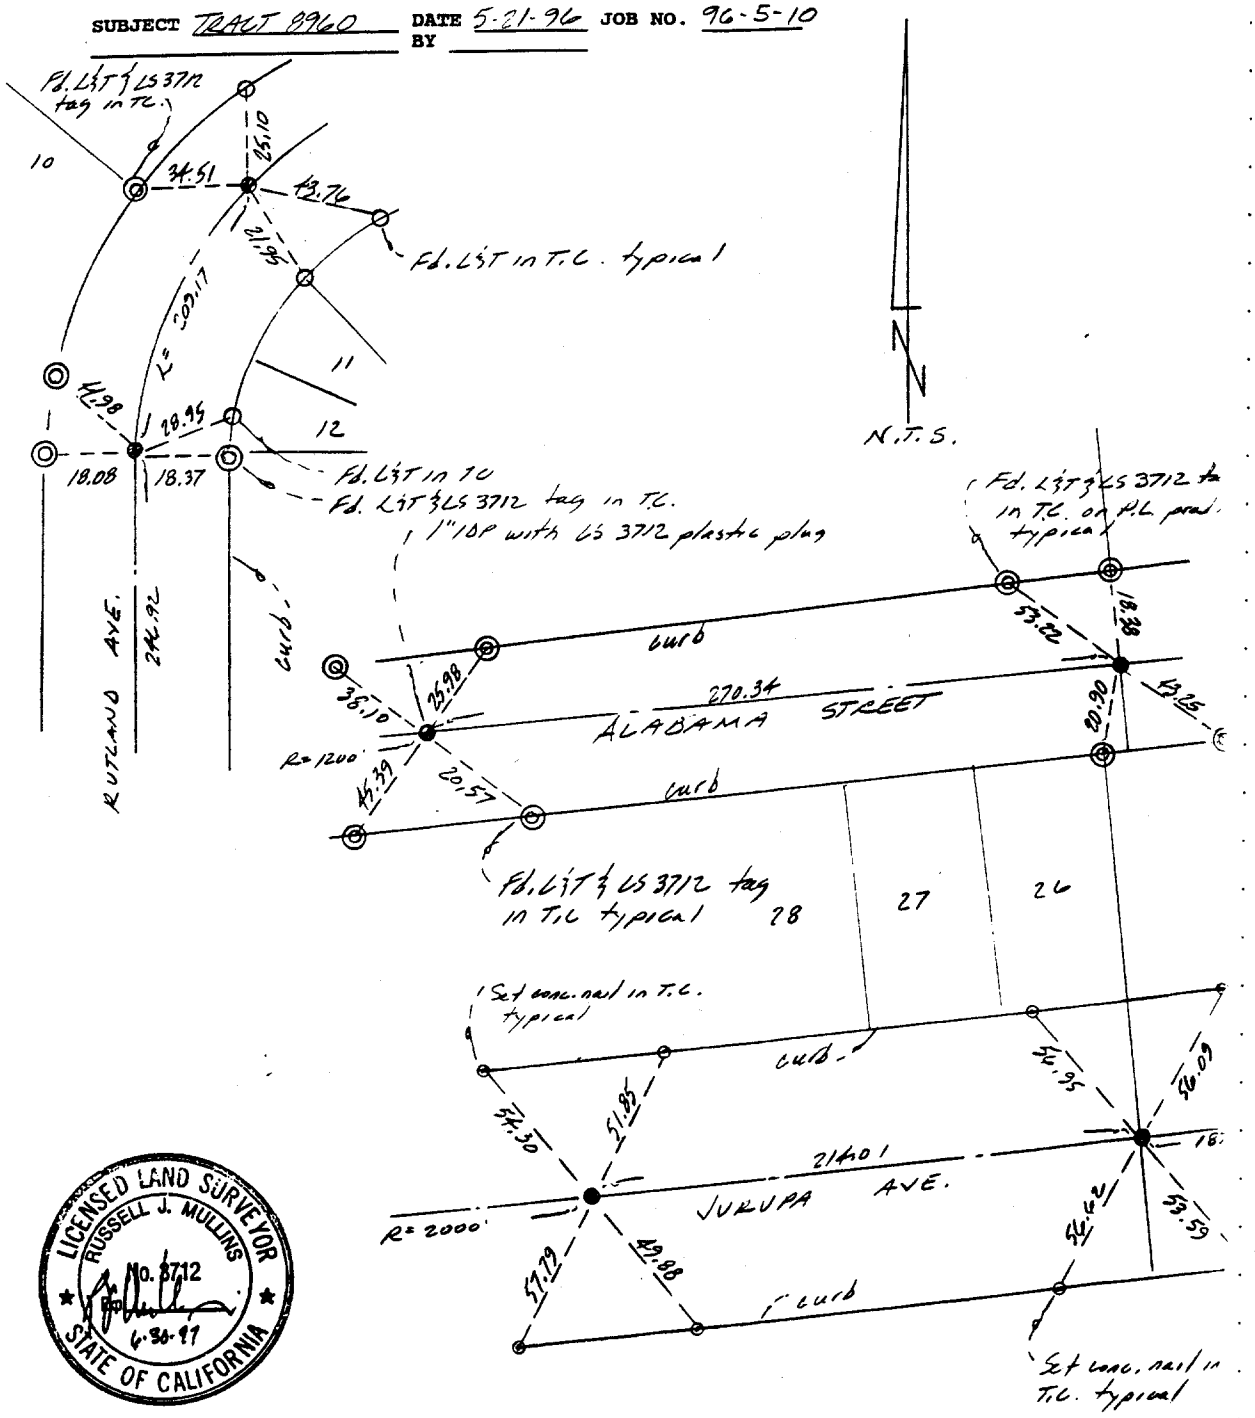

LICENSED LAND SURVEYOR
RUSSELL J. MULLINS
No. 8712
6-30-97
STATE OF CALIFORNIA

✕ FD. Ramset Nail on T/C
■ FD. "C" Nail on T/C
● FD. LD. & TK. on T/C
○ SET LD. & TK. On T/C

SCALE:	**OFFICIAL TIE PLAT**	SHEET
DATE:	CITY OF RIVERSIDE	
DR. BY:		
W.O.:	*These ties are for the purpose of perpetuating the found monumentation. No claim is made as to the relationship of the points or lines shown hereon to true boundary locations.*	OF SHEETS
F.B.:		FILE NO.: