(13)

STREET 7059.TIF REDWOOD X-STREET 4TH

OFFICE USE ONLY

SURVEY OF FOURTH ST @ REDWOOD DR INDEX LL 11 PAGE 118

SURVEYED BY ROBIN, CONNER, CANNAROZZI DATE 5 OCT 83

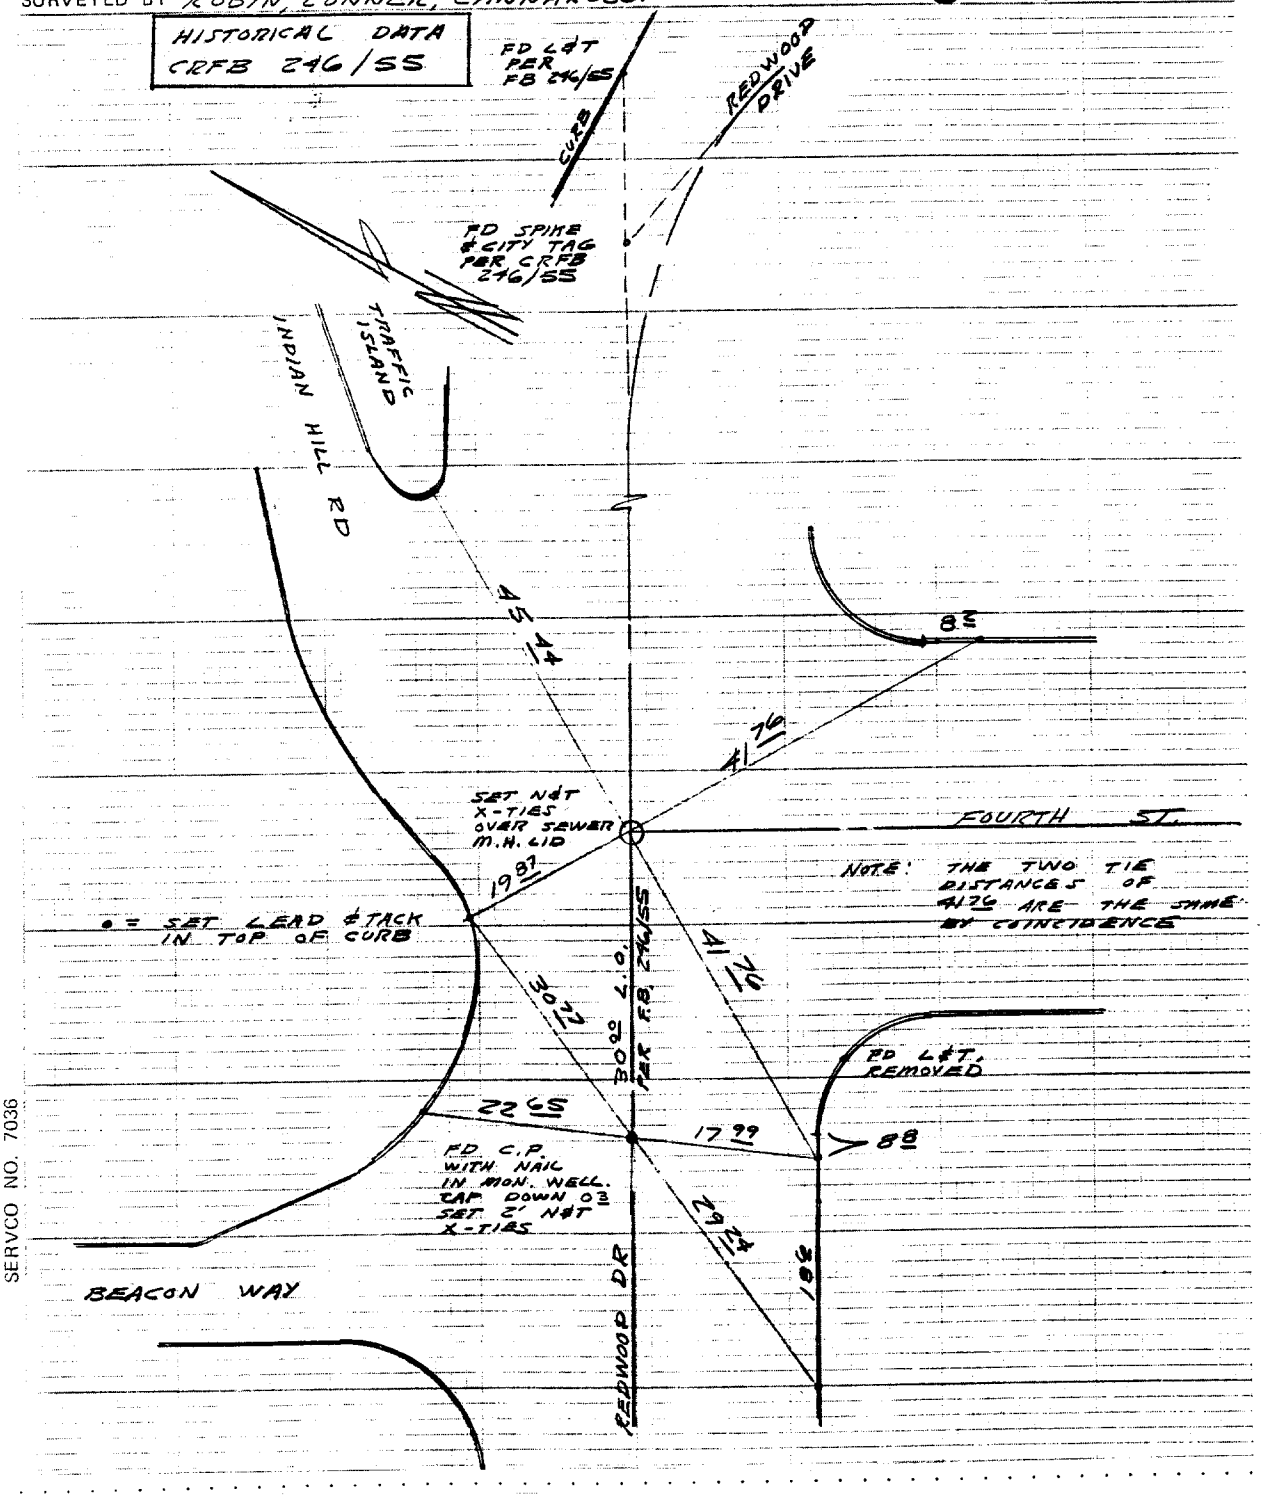

SERVCO NO. 7036

X FD. Ramset Nail on T/C
■ FD. "C" Nail on T/C
● FD. LD. & TK. on T/C
○ SET LD. & TK. On T/C

SCALE: N/A	
DATE: 1/28	
DR. BY: WE	
W.O.:	
F.B.:	

OFFICIAL TIE PLAT
CITY OF RIVERSIDE

These ties are for the purpose of perpetuating the found monumentation. No claim is made as to the relationship of the points or lines shown hereon to true boundary locations.

SHEET

OF SHEETS

FILE NO.: