Street: SALMON RIVER RD. X-Street: SNAKE RIVER RD.
7109.77E
OFFICIAL USE ONLY

TR 24681-1

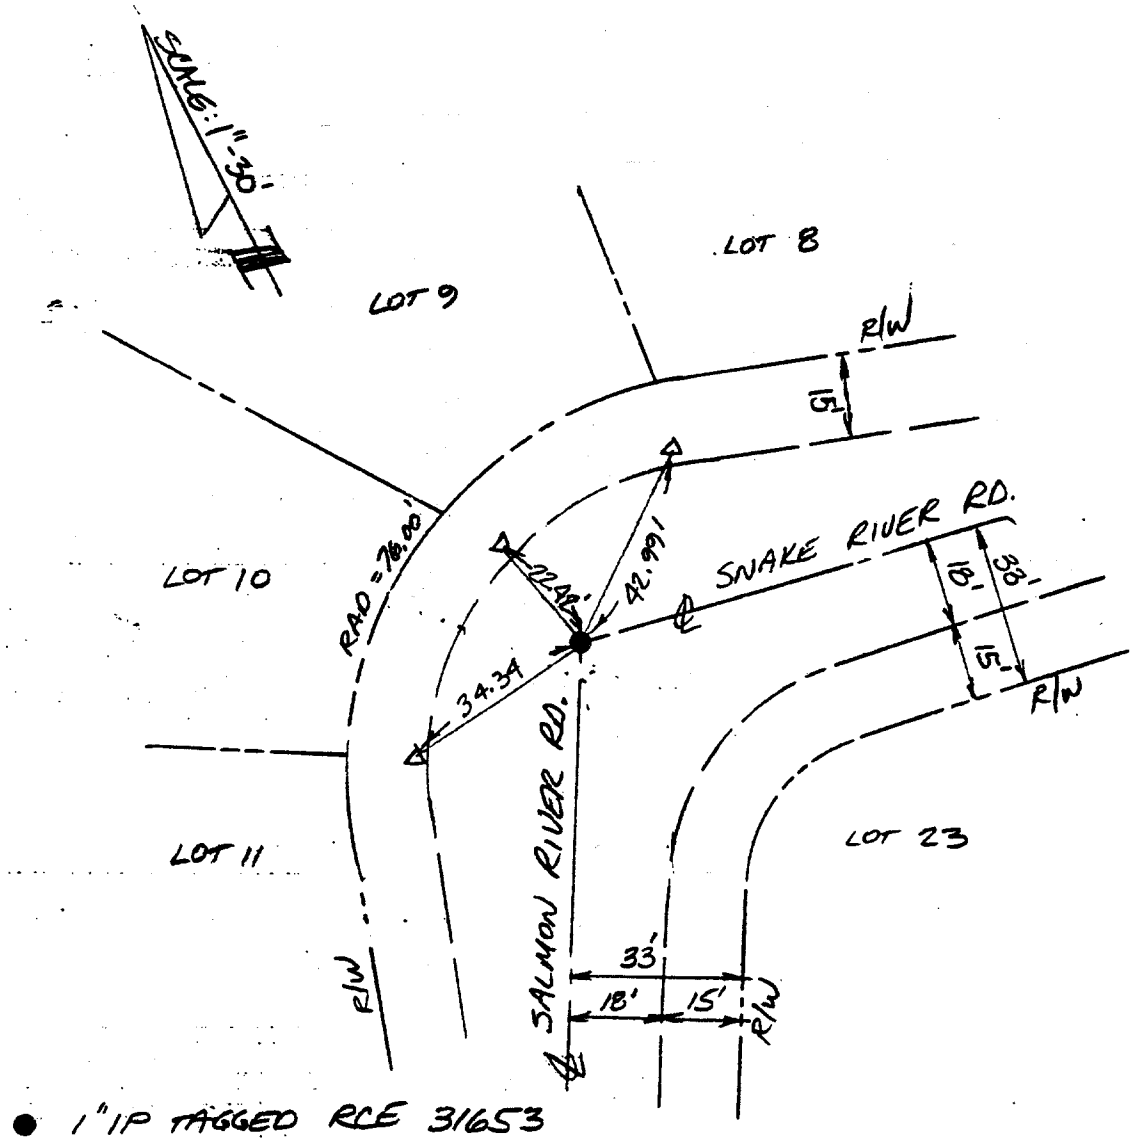


● 1"IP TAGGED RCE 31653
△ LEAD & TACK TAGGED RCE 31653


LAND DEVELOPMENT DESIGN CONSULTANTS
1921 S. ARCHIBALD AVE., STE. N
ONTARIO, CA 91761
(714) 930-1466
FAX (7140 930-1466
PLANNING • CIVIL • SURVEYING


| DATE: | SCALE: | SHEET: | JOB NO. | ℄ TIE |
|---|---|---|---|---|
| 11/13/91 | 1"=30' | 5/5 | 2693 | TR 24681-1 |

× FD. Ramset Nail on T/C
■ FD. "C" Nail on T/C
● FD. LD. & TK. on T/C
○ Set LD. & TK. on T/C

| | | |
|---|---|---|
| Scale: | **OFFICIAL TIE PLAT**<br>**CITY OF RIVERSIDE** | TR 2468-1 |
| Date: | | |
| Drawn by: | *These ties are for the purpose of perpetuating the found monumentation. No claim is made as to the relationship of the points or lines shown hereon to true boundary locations.* | Sheet 5 of 5 |
| W.O.: | | File No.: |
| F.B.: | | |