Street: SPRING ST. 7368.TIF X-Street: CALIFORNIA AVE.

OFFICIAL USE ONLY




COUNTY OF [illegible] T. T2S R. R4W [illegible] MERIDIAN CALIFORNIA

CORNER TYPE: GOV'T. CORNER ☐ MEANDER ☐ RANCHO ☐ CONTROL ☐ OTHER ☐

CORNER IDENTIFICATION – DATE OF VISIT MAY 30 19 75

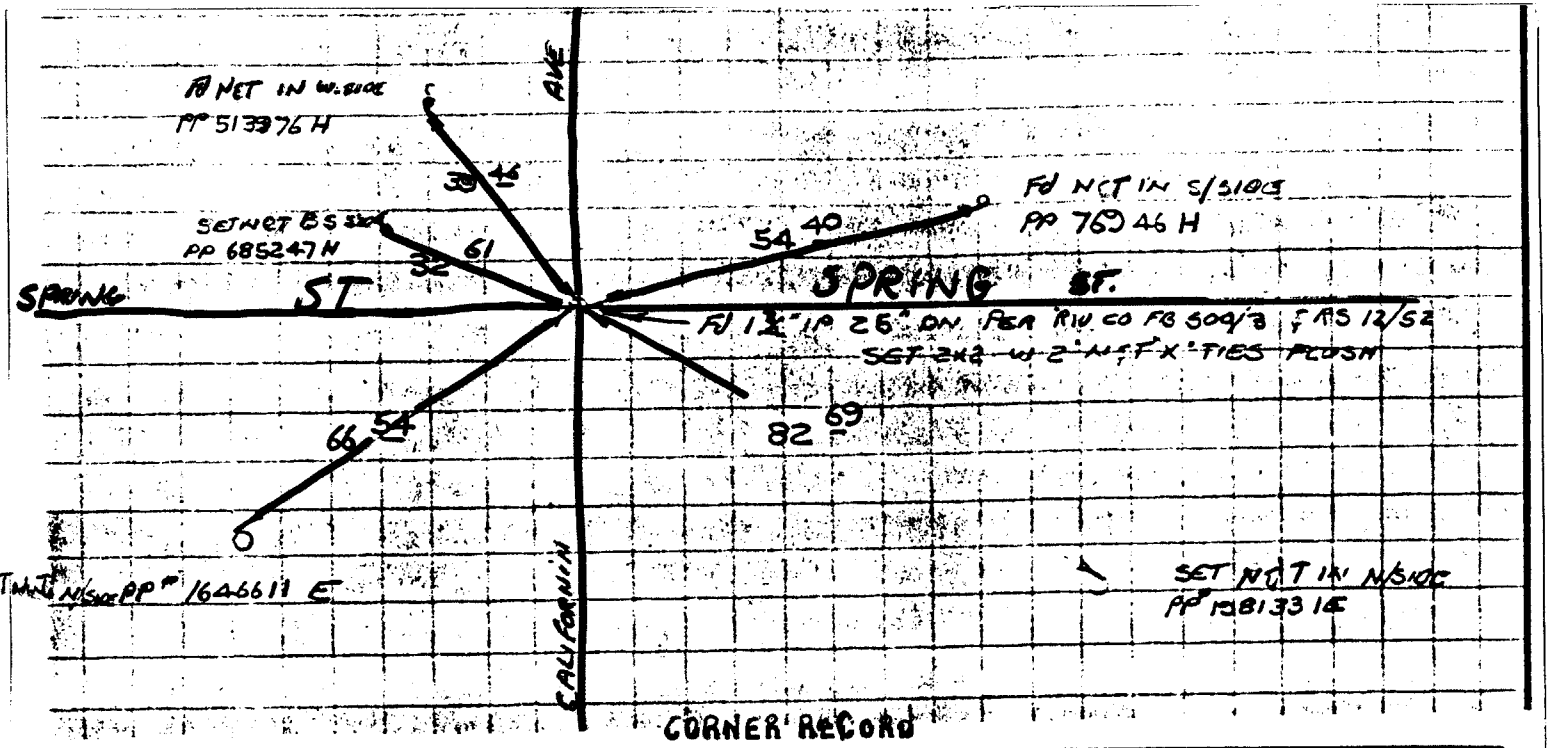


CORNER – LEFT AS FOUND ☐ FOUND AND TAGGED ☐ REESTABLISHED OBLITERATED CORNER ☐ REBUILT ☐

PHYSICAL DESCRIPTION OF CORNER FOUND: EVIDENCE AND METHOD USED TO IDENTIFY OR REESTABLISH

FOUND 1½" IP DOWN 25" FOR WEST ¼ COR. SEC. 3 PER RIVERSIDE CO. FB 500/3 & RS 12/52

PHYSICAL DESCRIPTION OF MONUMENTS REBUILT OR PERPETUATED

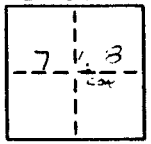SET 2x2 WITH 2' NET X TIES FLUSH

● FD. LD. & TK. on T/C
○ Set LD. & TK. on T/C
× FD. Ramset Nail on T/C
■ FD. "C" Nail on T/C

# OFFICIAL TIE PLAT
## CITY OF RIVERSIDE

*These ties are for the purpose of perpetuating the found monumentation. No claim is made as to the relationship of the points or lines shown hereon to true boundary locations.*

Sheet 1 of 1

File No.:

Scale:

Date:

Drawn by:

W.O.:

F.B.: