(2)

Street: STERLING AVE. X-Street: B/T MERCED DR. & 7409.TIE

OFFICIAL USE ONLY END of Cul-E-Sac

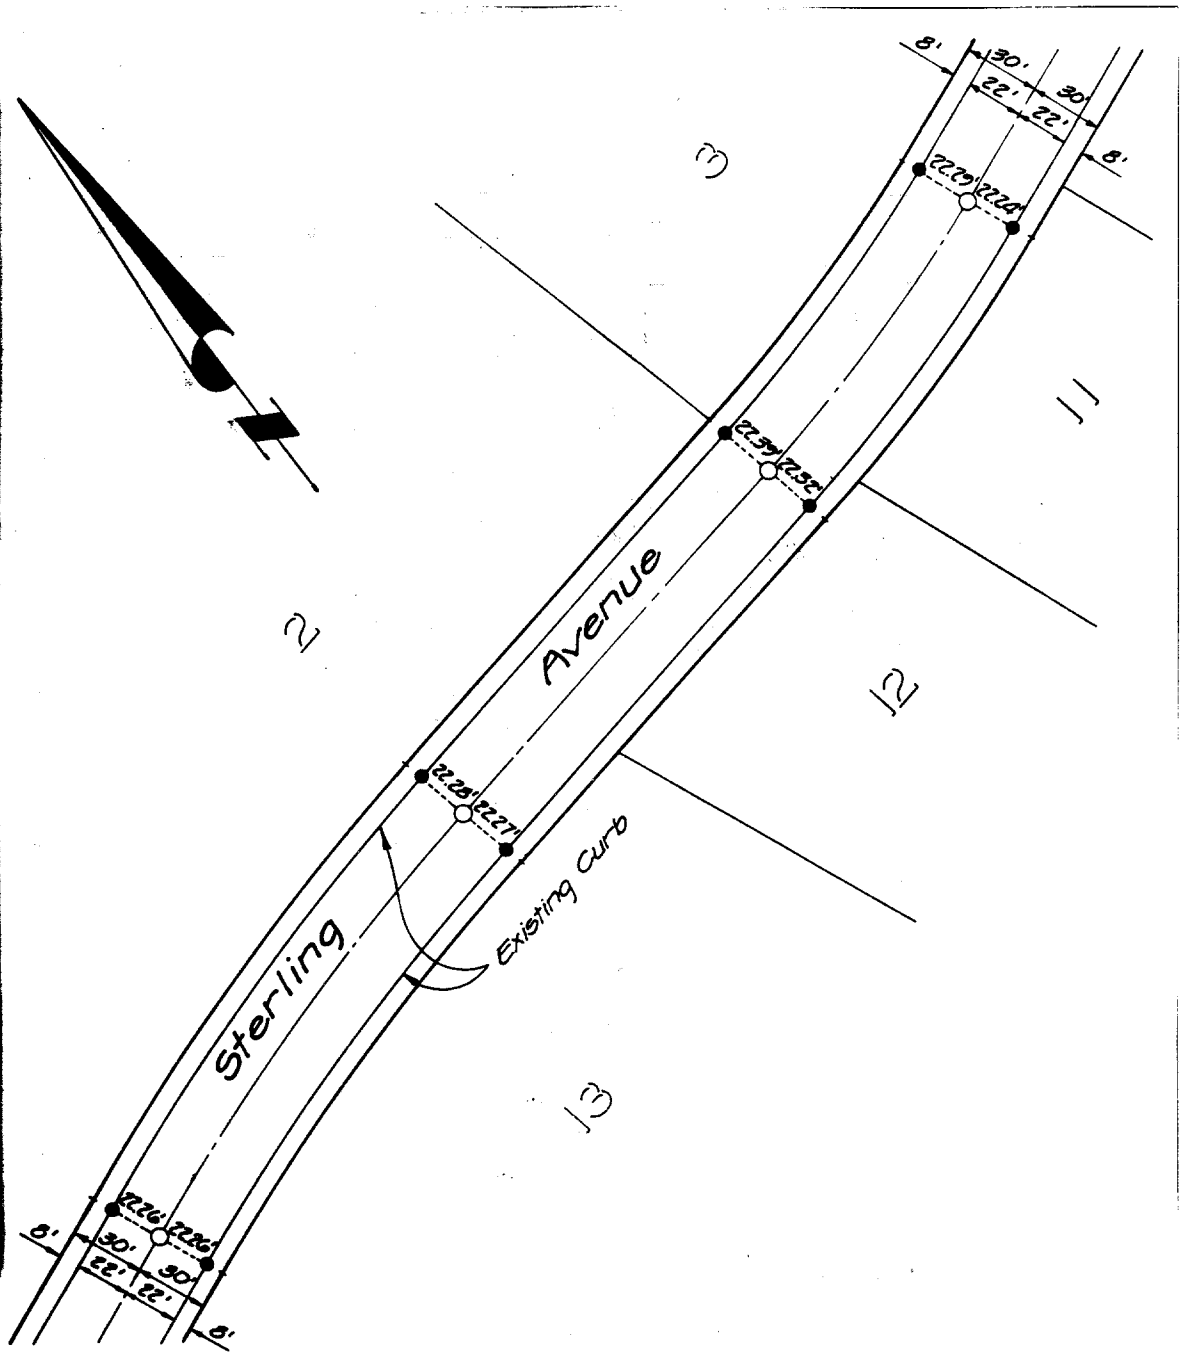

I.F. DAVIDSON ASSOCIATES
11200 S. MT. VERNON AVE.
SUITE "D"
COLTON, CALIFORNIA

MONUMENT TIES
FOR P.M. 12957

SHEET NO. 3 OF 4
DATE December 1981
SCALE 1"=60'

○ Indicates 3/4" I.P. with plastic plug stamped L.S. 3018, flush, unless otherwise noted.
● Indicates nail in top of curb, unless otherwise noted.

× FD. Ramset Nail on T/C
■ FD. "C" Nail on T/C
● FD. LD. & TK. on T/C
○ Set LD. & TK. on T/C

Scale:	**OFFICIAL TIE PLAT** **CITY OF RIVERSIDE**	
Date:		
Drawn by:	*These ties are for the purpose of perpetuating the found monumentation. No claim is made as to the relationship of the points or lines shown hereon to true boundary locations.*	Sheet 1 of 1
W.O.:		File No.:
F.B.:		