Street: SUFFOLK DR. 7480 . TIF

X-Street: BRIARCLIFF LN.

OFFICIAL USE ONLY

SURVEY OF L TIES TR 22653-A SHT 2 OF 8

FOR J.V. ILLAN

W.O. No. 15251 Date 6-22-95

SURVEY PARTY ANDREWS / MANCHESTER REF. A.M.

SURVEY NOTES SUFFOLK DR @ BRIARCLIFF LANE

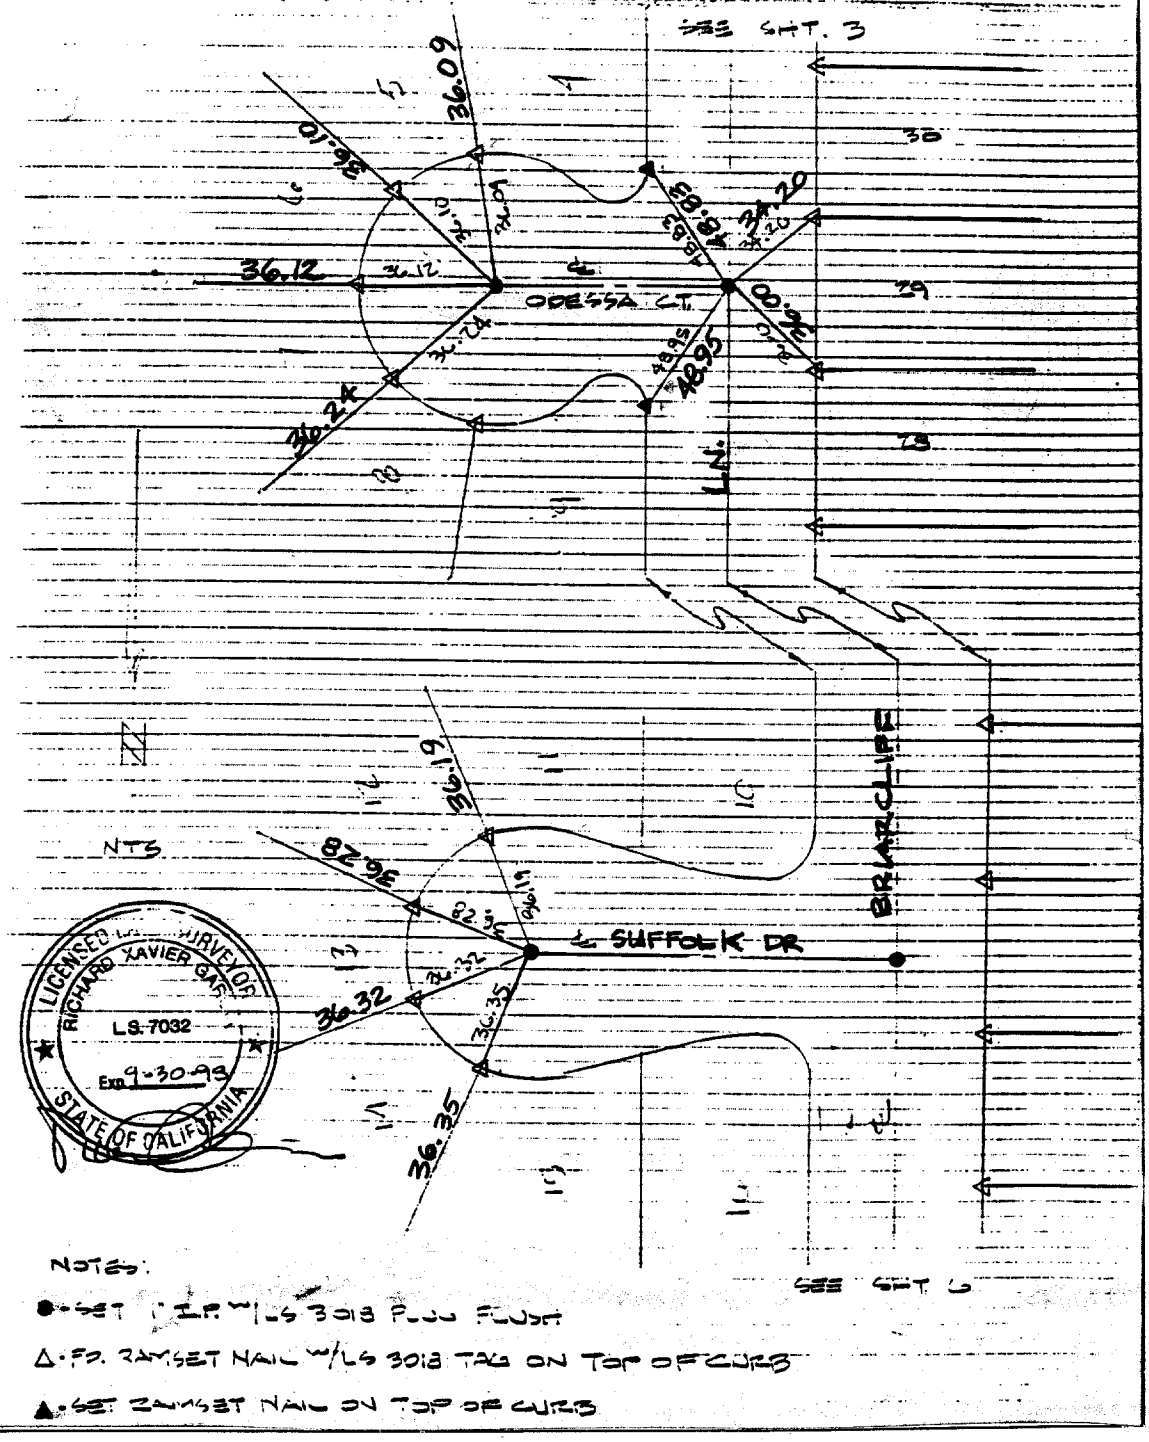

NOTES:

● - SET 1" I.P. W/LS 3018 PLUG FLUSH

△ - FD. RAMSET NAIL W/LS 3018 TAG ON TOP OF CURB

▲ - SET RAMSET NAIL ON TOP OF CURB

× FD. Ramset Nail on T/C ● FD. LD. & TK. on T/C

■ FD. "C" Nail on T/C ○ Set LD. & TK. on T/C

Scale:	**OFFICIAL TIE PLAT** CITY OF RIVERSIDE	
Date:		
Drawn by:	*These ties are for the purpose of perpetuating the found monumentation. No claim is made as to the relationship of the points or lines shown hereon to true boundary locations.*	Sheet 1 of 1
W.O.:		File No.:
F.B.:		