Street: SUNNYVALLE DR. X-Street: N'LY OF WESTERN HILLS

7508. T/F

OFFICIAL USE ONLY

PROJECT WESTERN HILLS TR 22238 INDEX 210-0003

SURVEY BY GOODING DATE 6-24-88 M 113

REVIEWED BY _____ DATE _____

E. TIES - SWING TIES

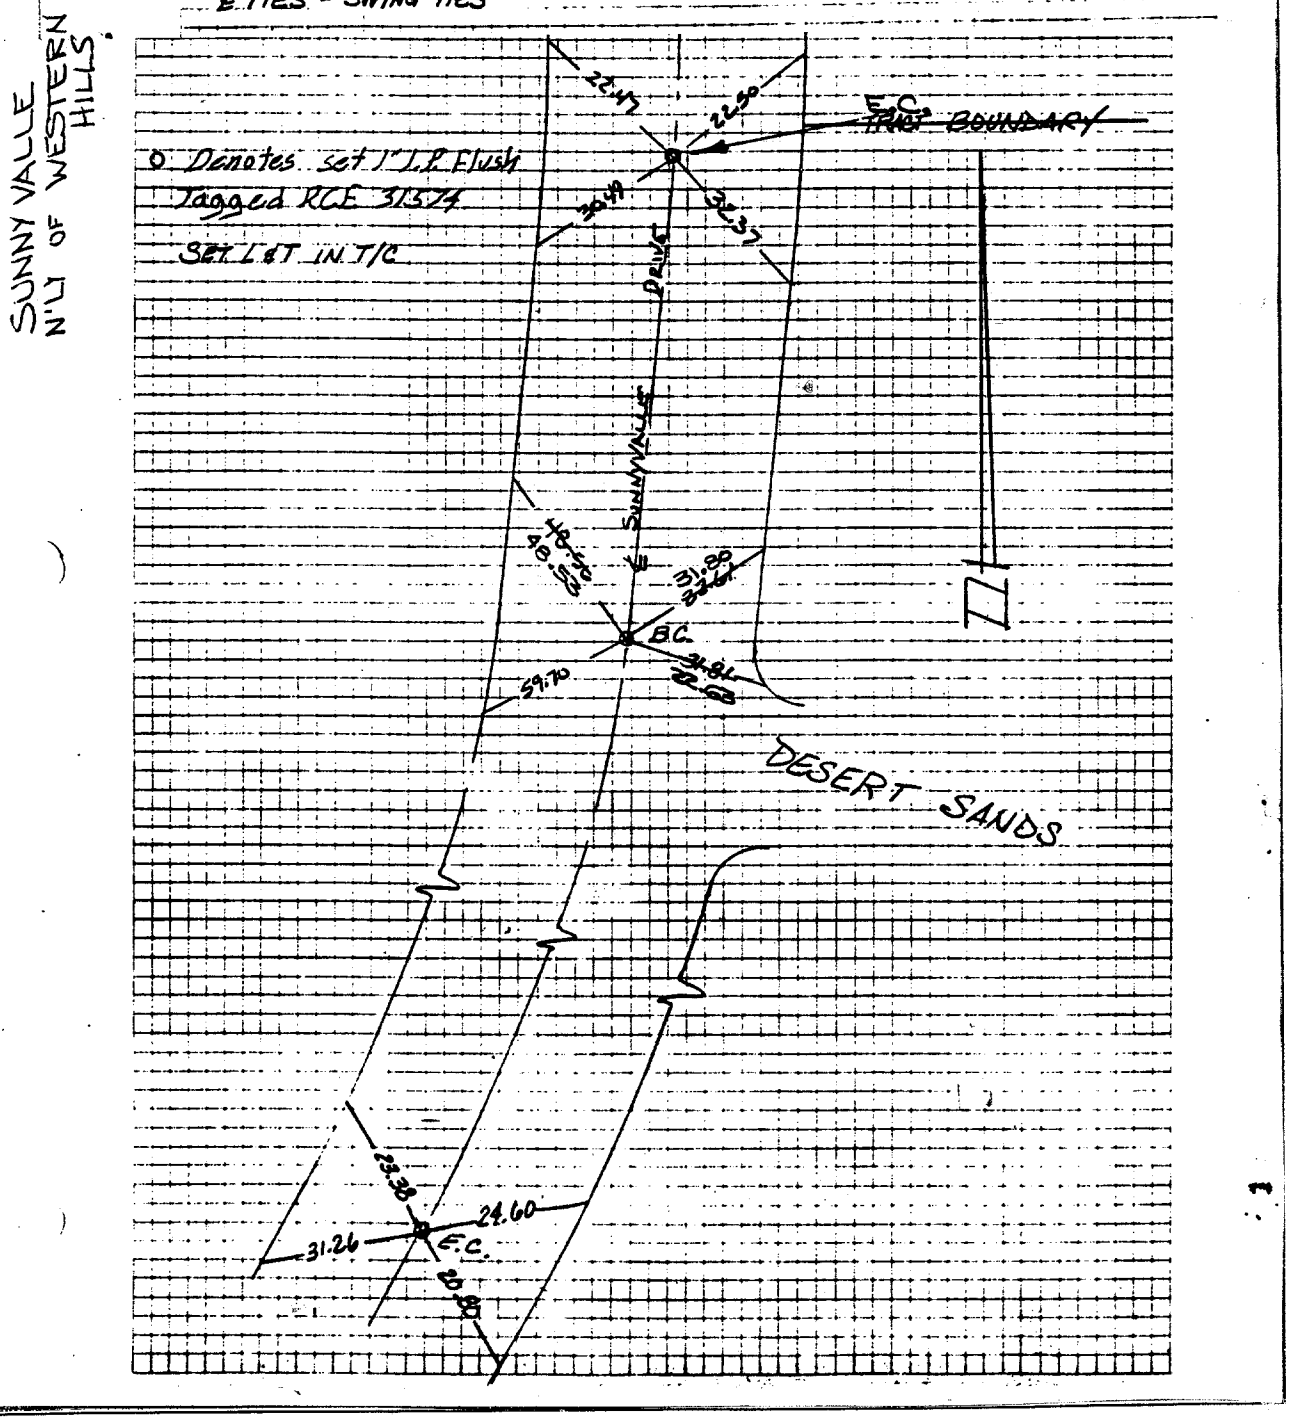

× FD. Ramset Nail on T/C
■ FD. "C" Nail on T/C
● FD. LD. & TK. on T/C
○ Set LD. & TK. on T/C

Scale:	**OFFICIAL TIE PLAT** **CITY OF RIVERSIDE**	
Date:		
Drawn by:	*These ties are for the purpose of perpetuating the found monumentation. No claim is made as to the relationship of the points or lines shown hereon to true boundary locations.*	Sheet 1 of 1
W.O.:		File No.:
F.B.:		